




# INFORMATION SHEET

## GROUND FLOOR


LEVEL 2 - INFORMATION SHEET

P & Q BLOCKS - FRENCHAY CAMPUS

VIEW MODEL ON WEB: <https://bit.ly/37YjbD1>

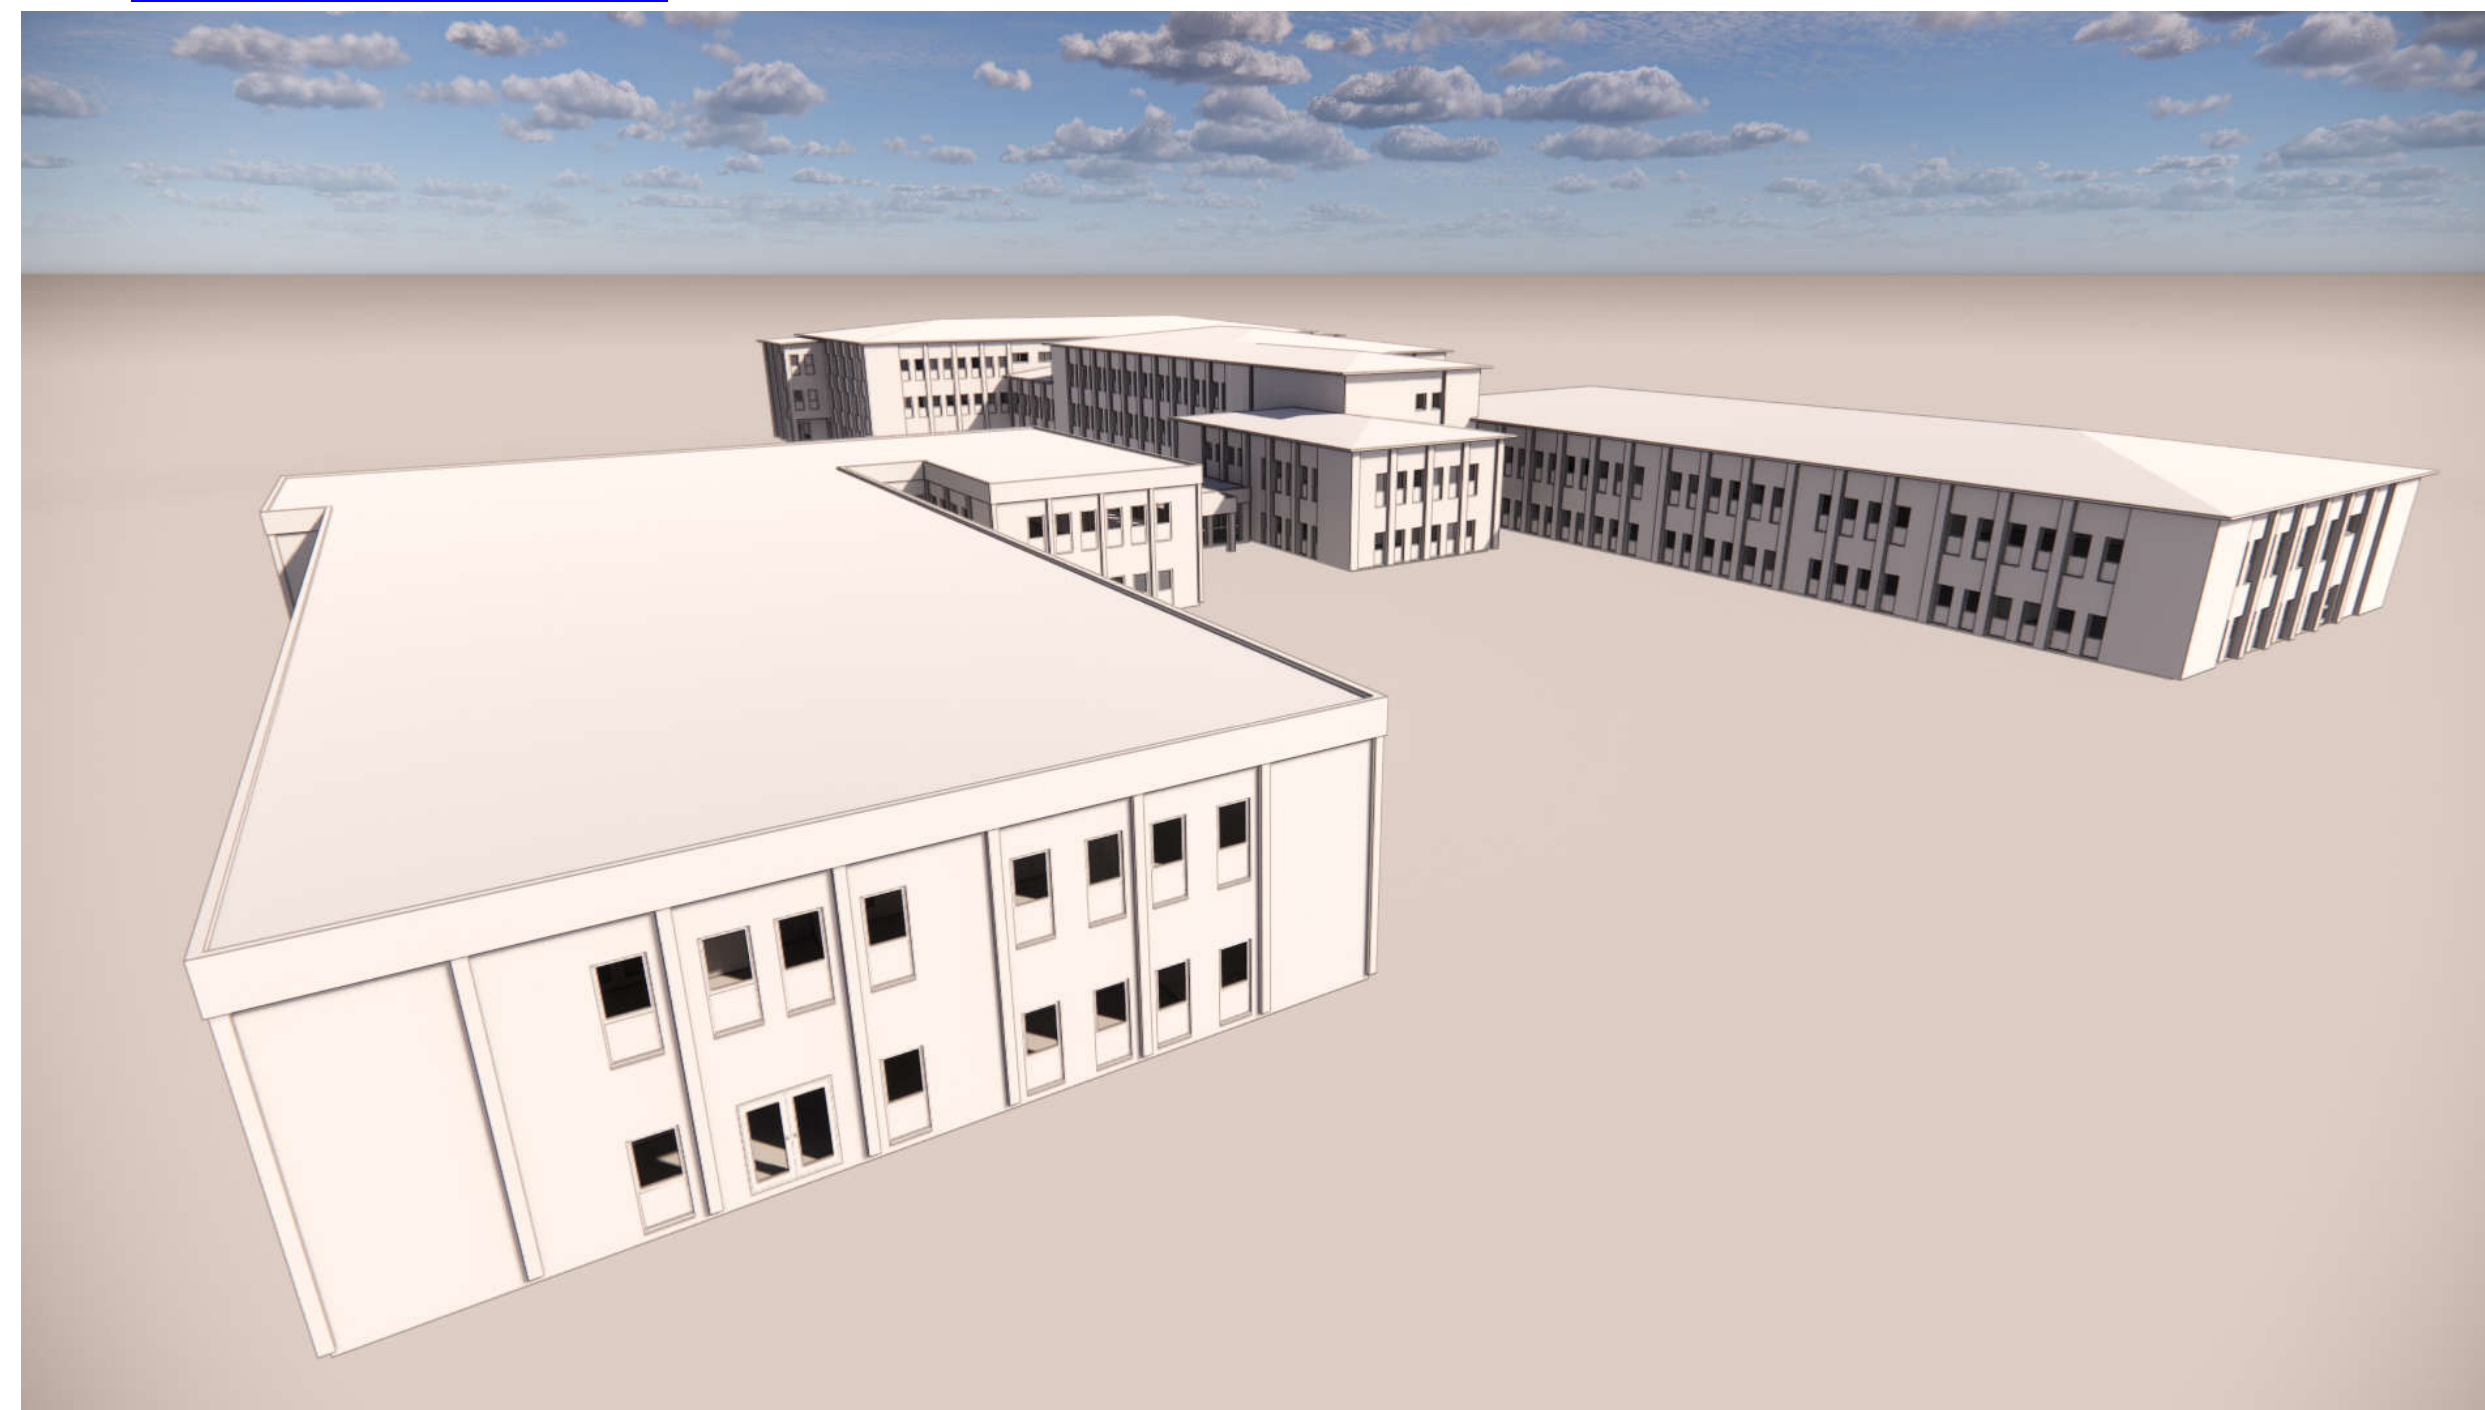





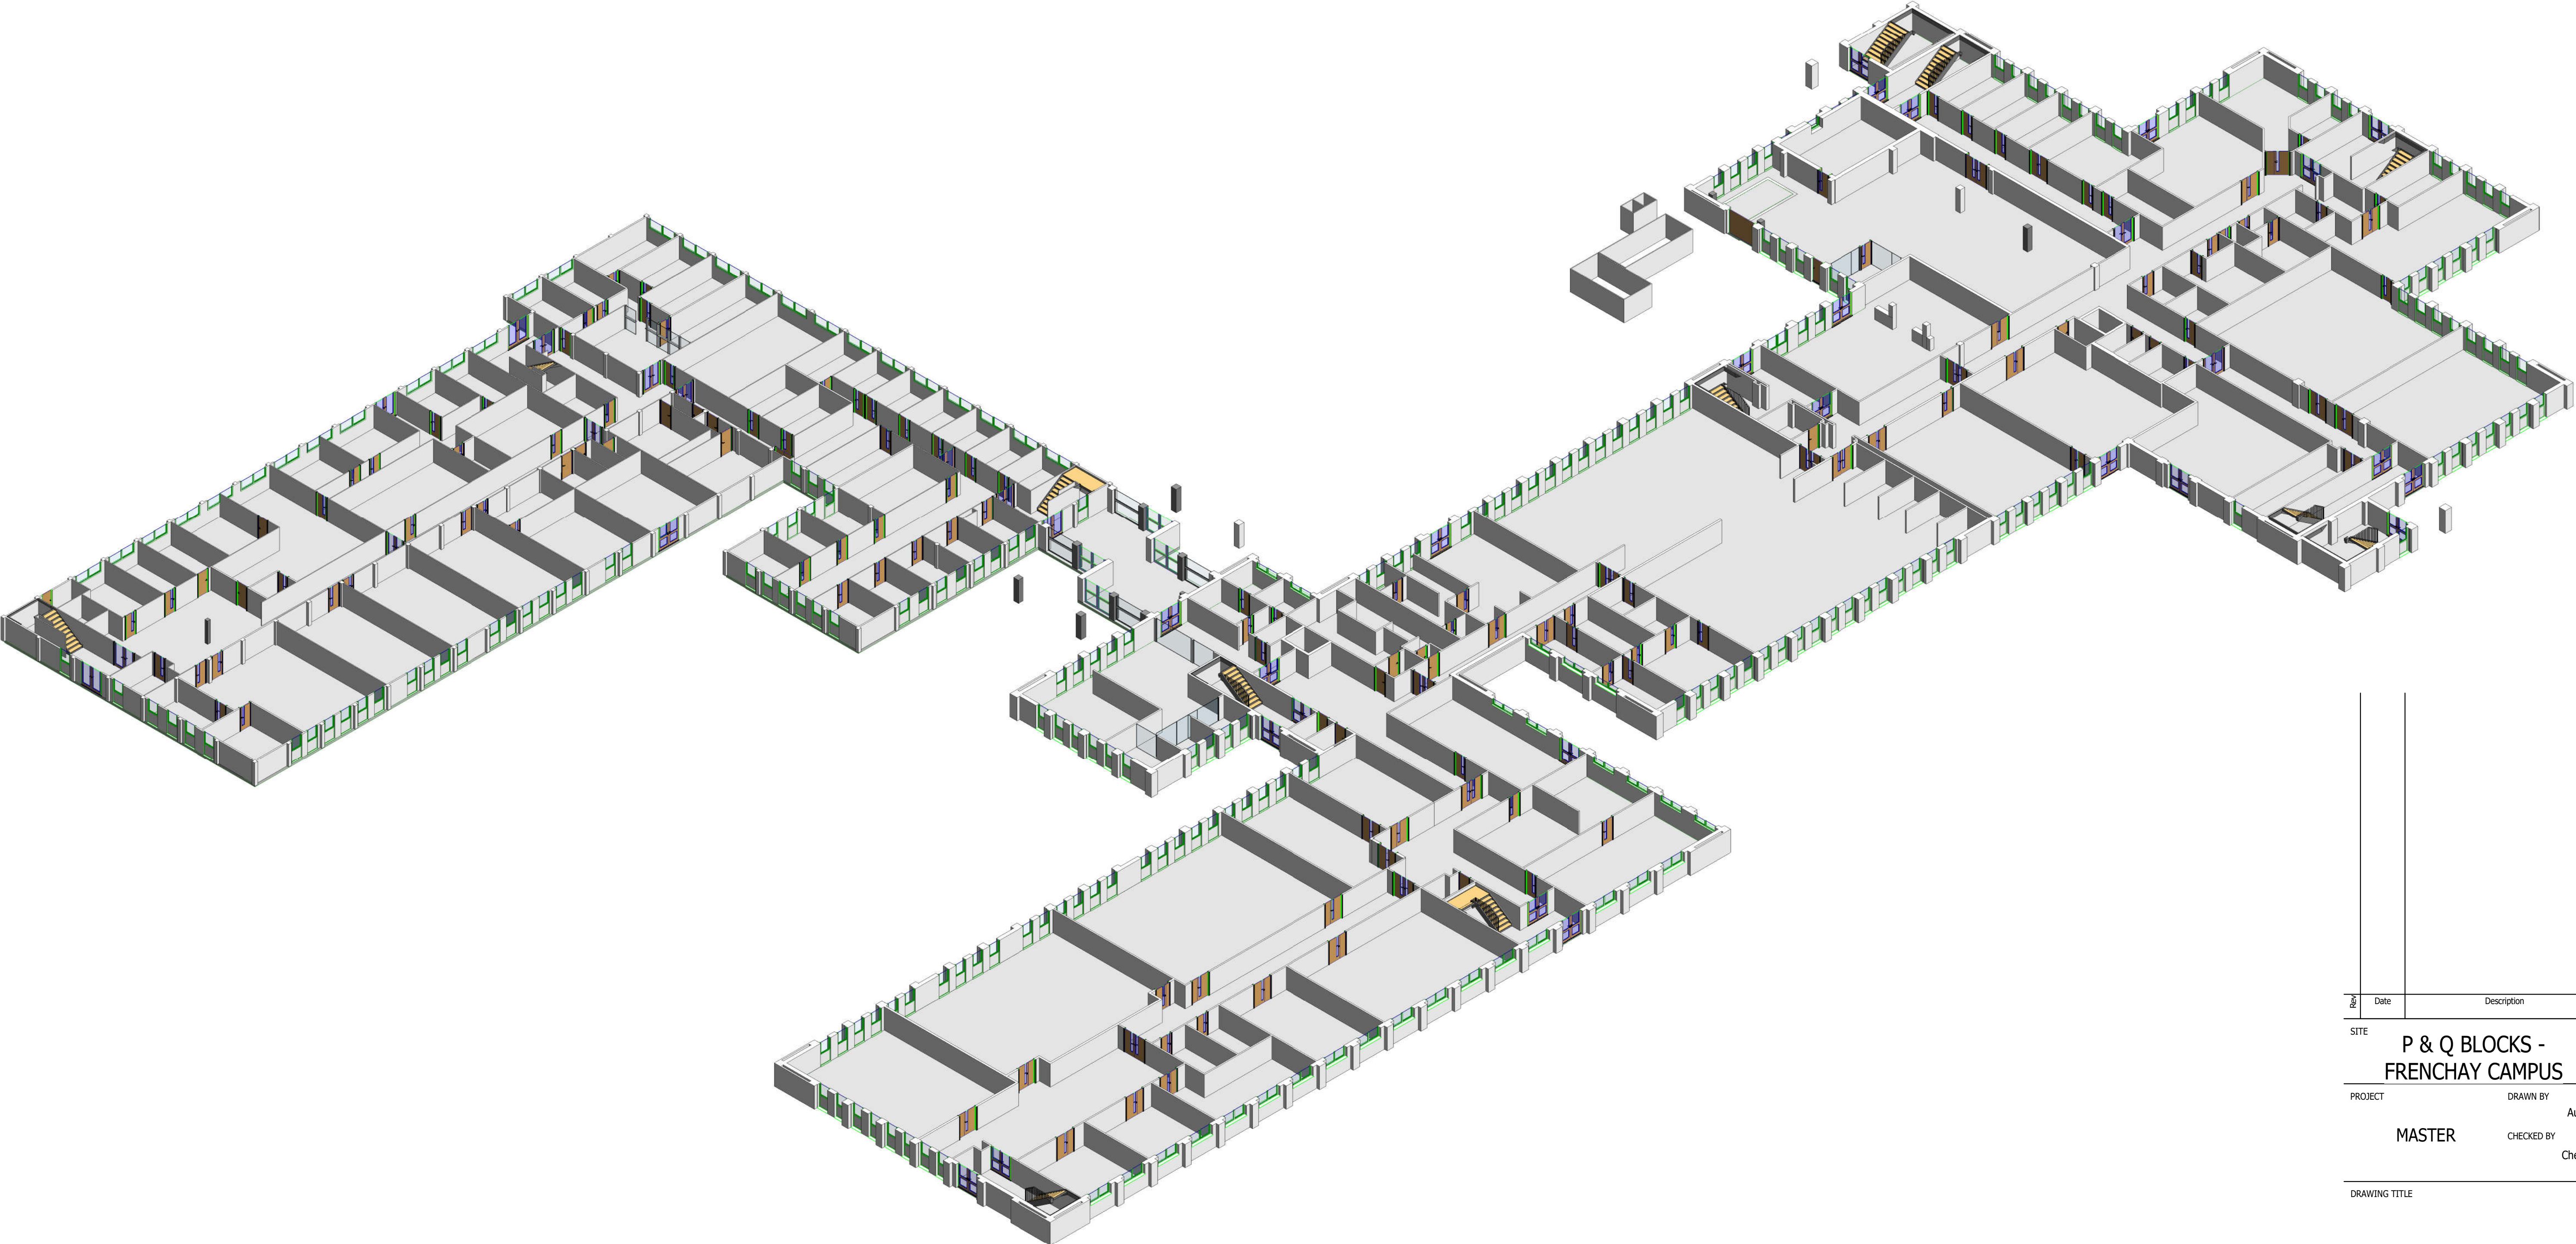

Date		Description
SITE		P & Q BLOCKS - FRENCHAY CAMPUS
PROJECT		DRAWN BY Author
MASTER		CHECKED BY Checker
DRAWING TITLE		
LEVEL 2 - 3D VIEW		
SUITABILITY STATUS S1 : SUITABLE FOR CO- ORDINATION		SCALE @ A1
PROJECT No		SAMPLE PROJECT
No		REV
FR - PQ - 299		





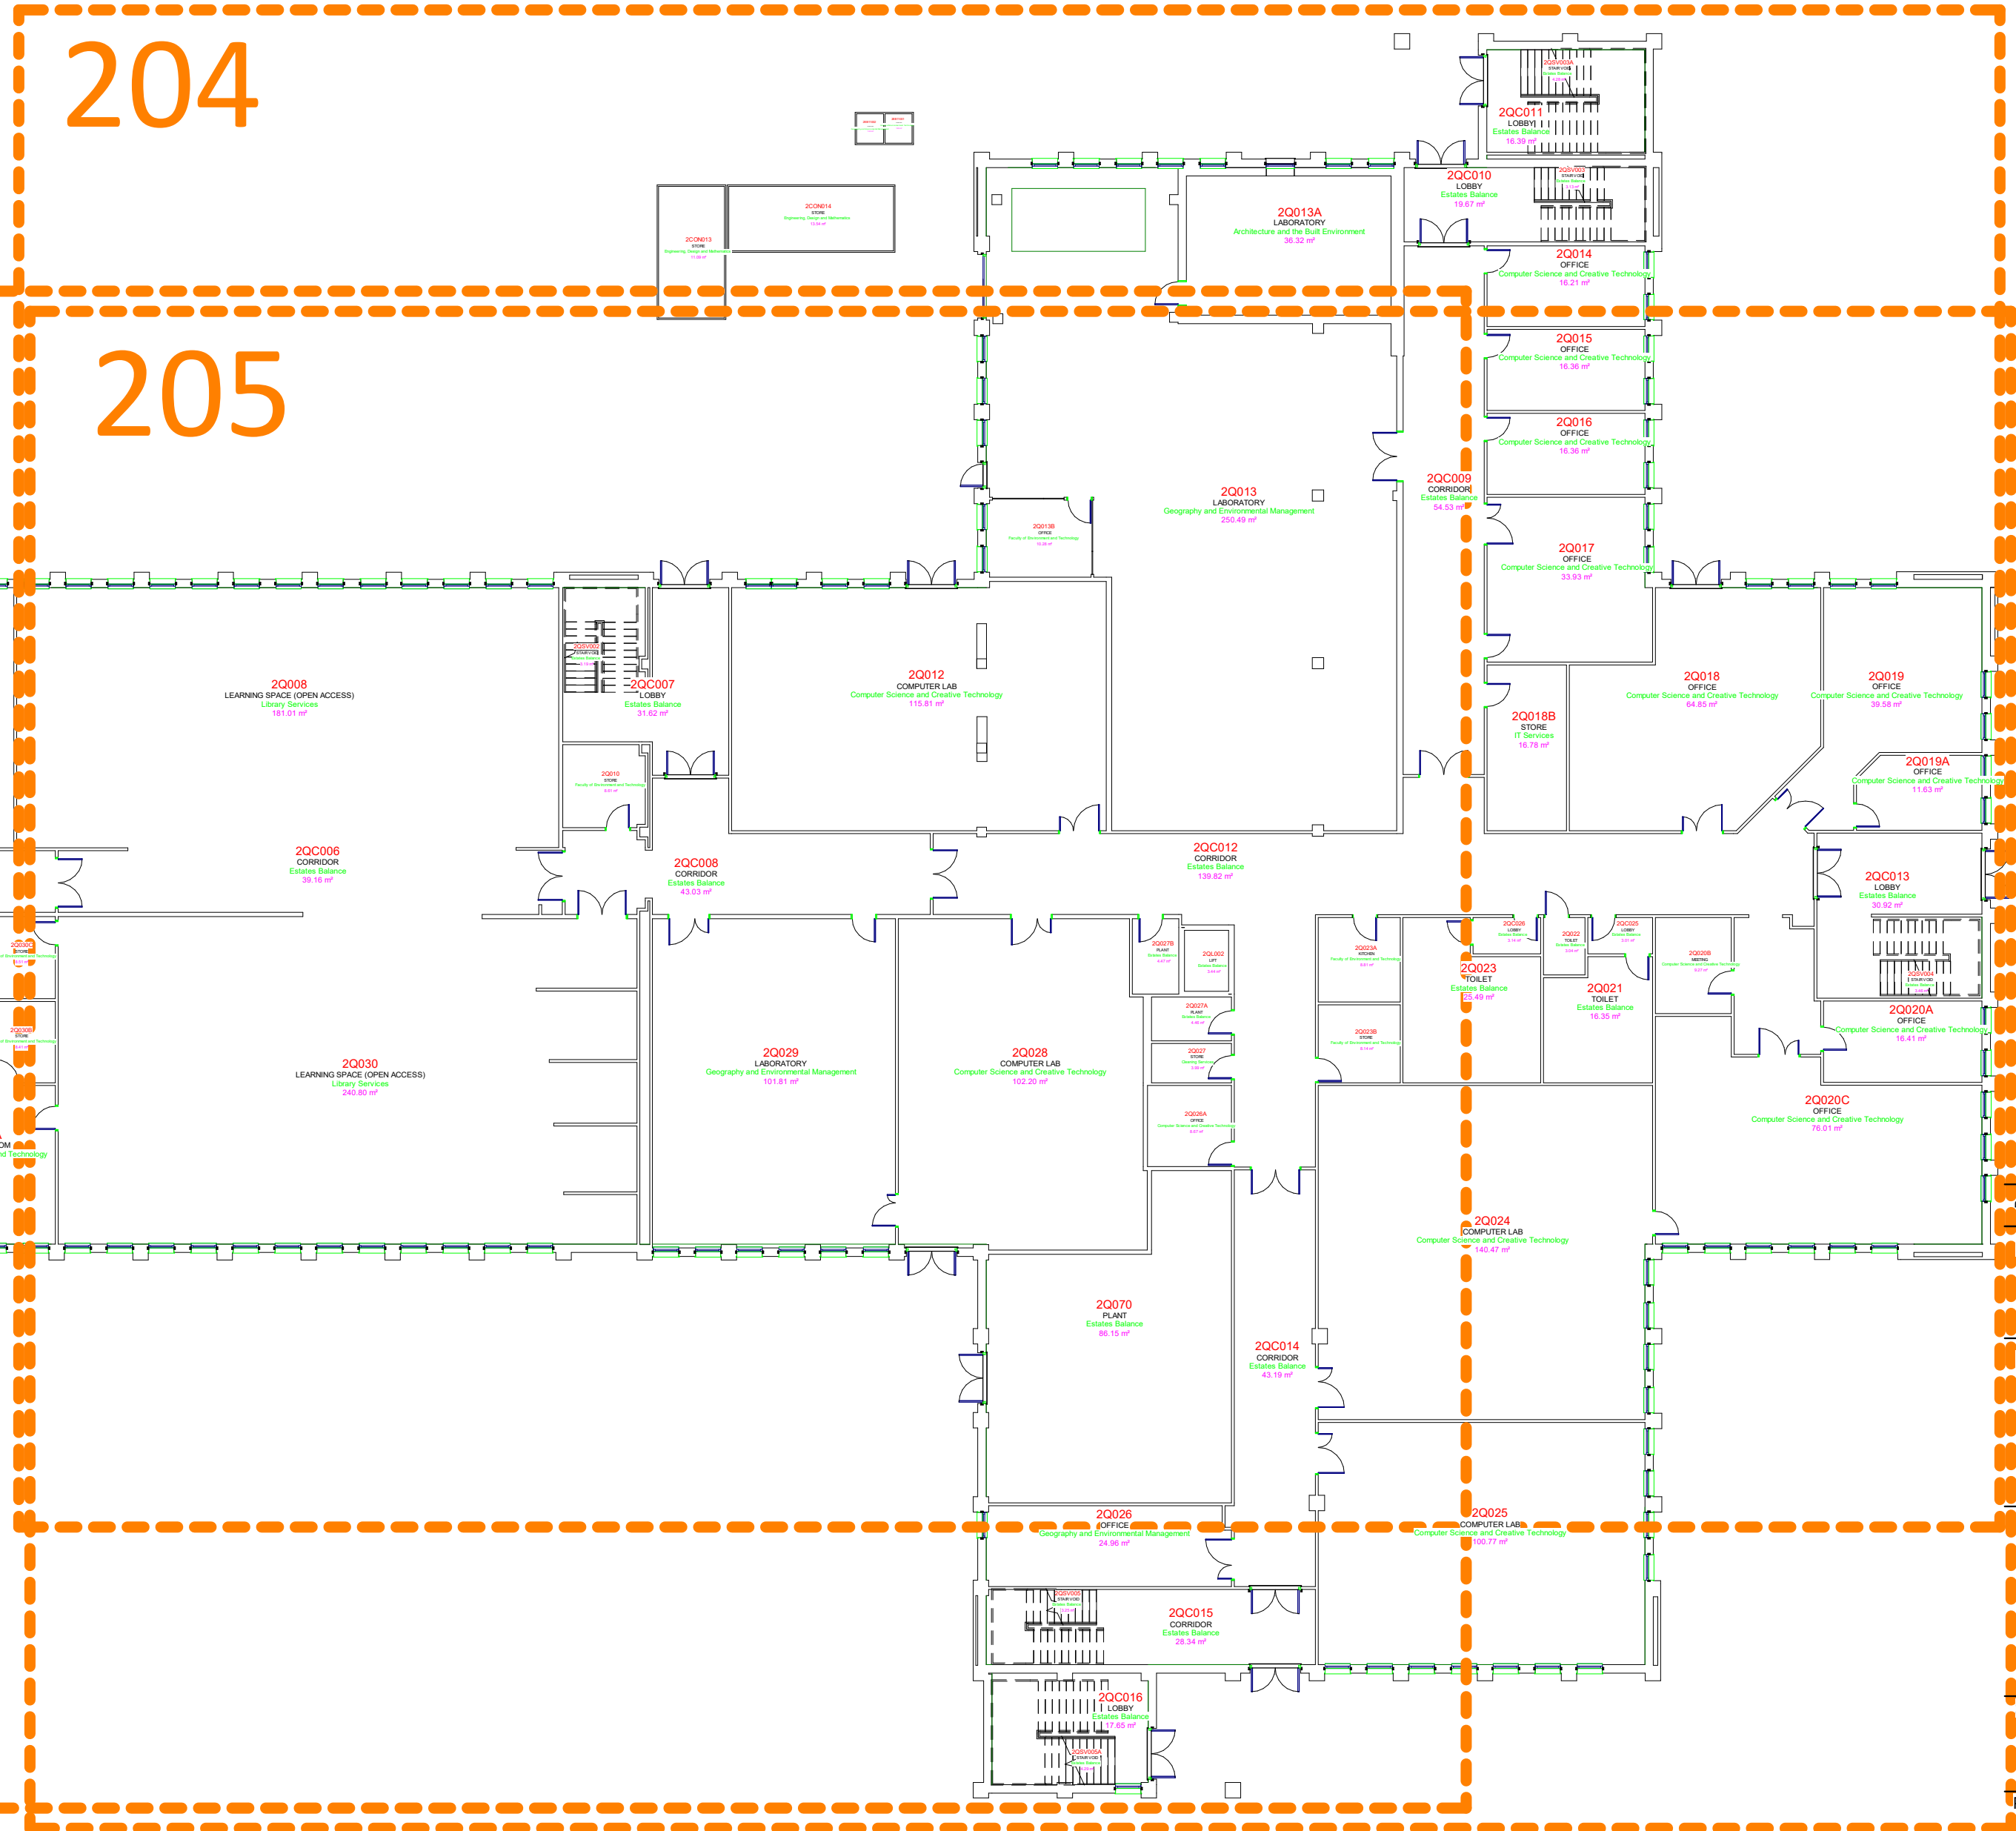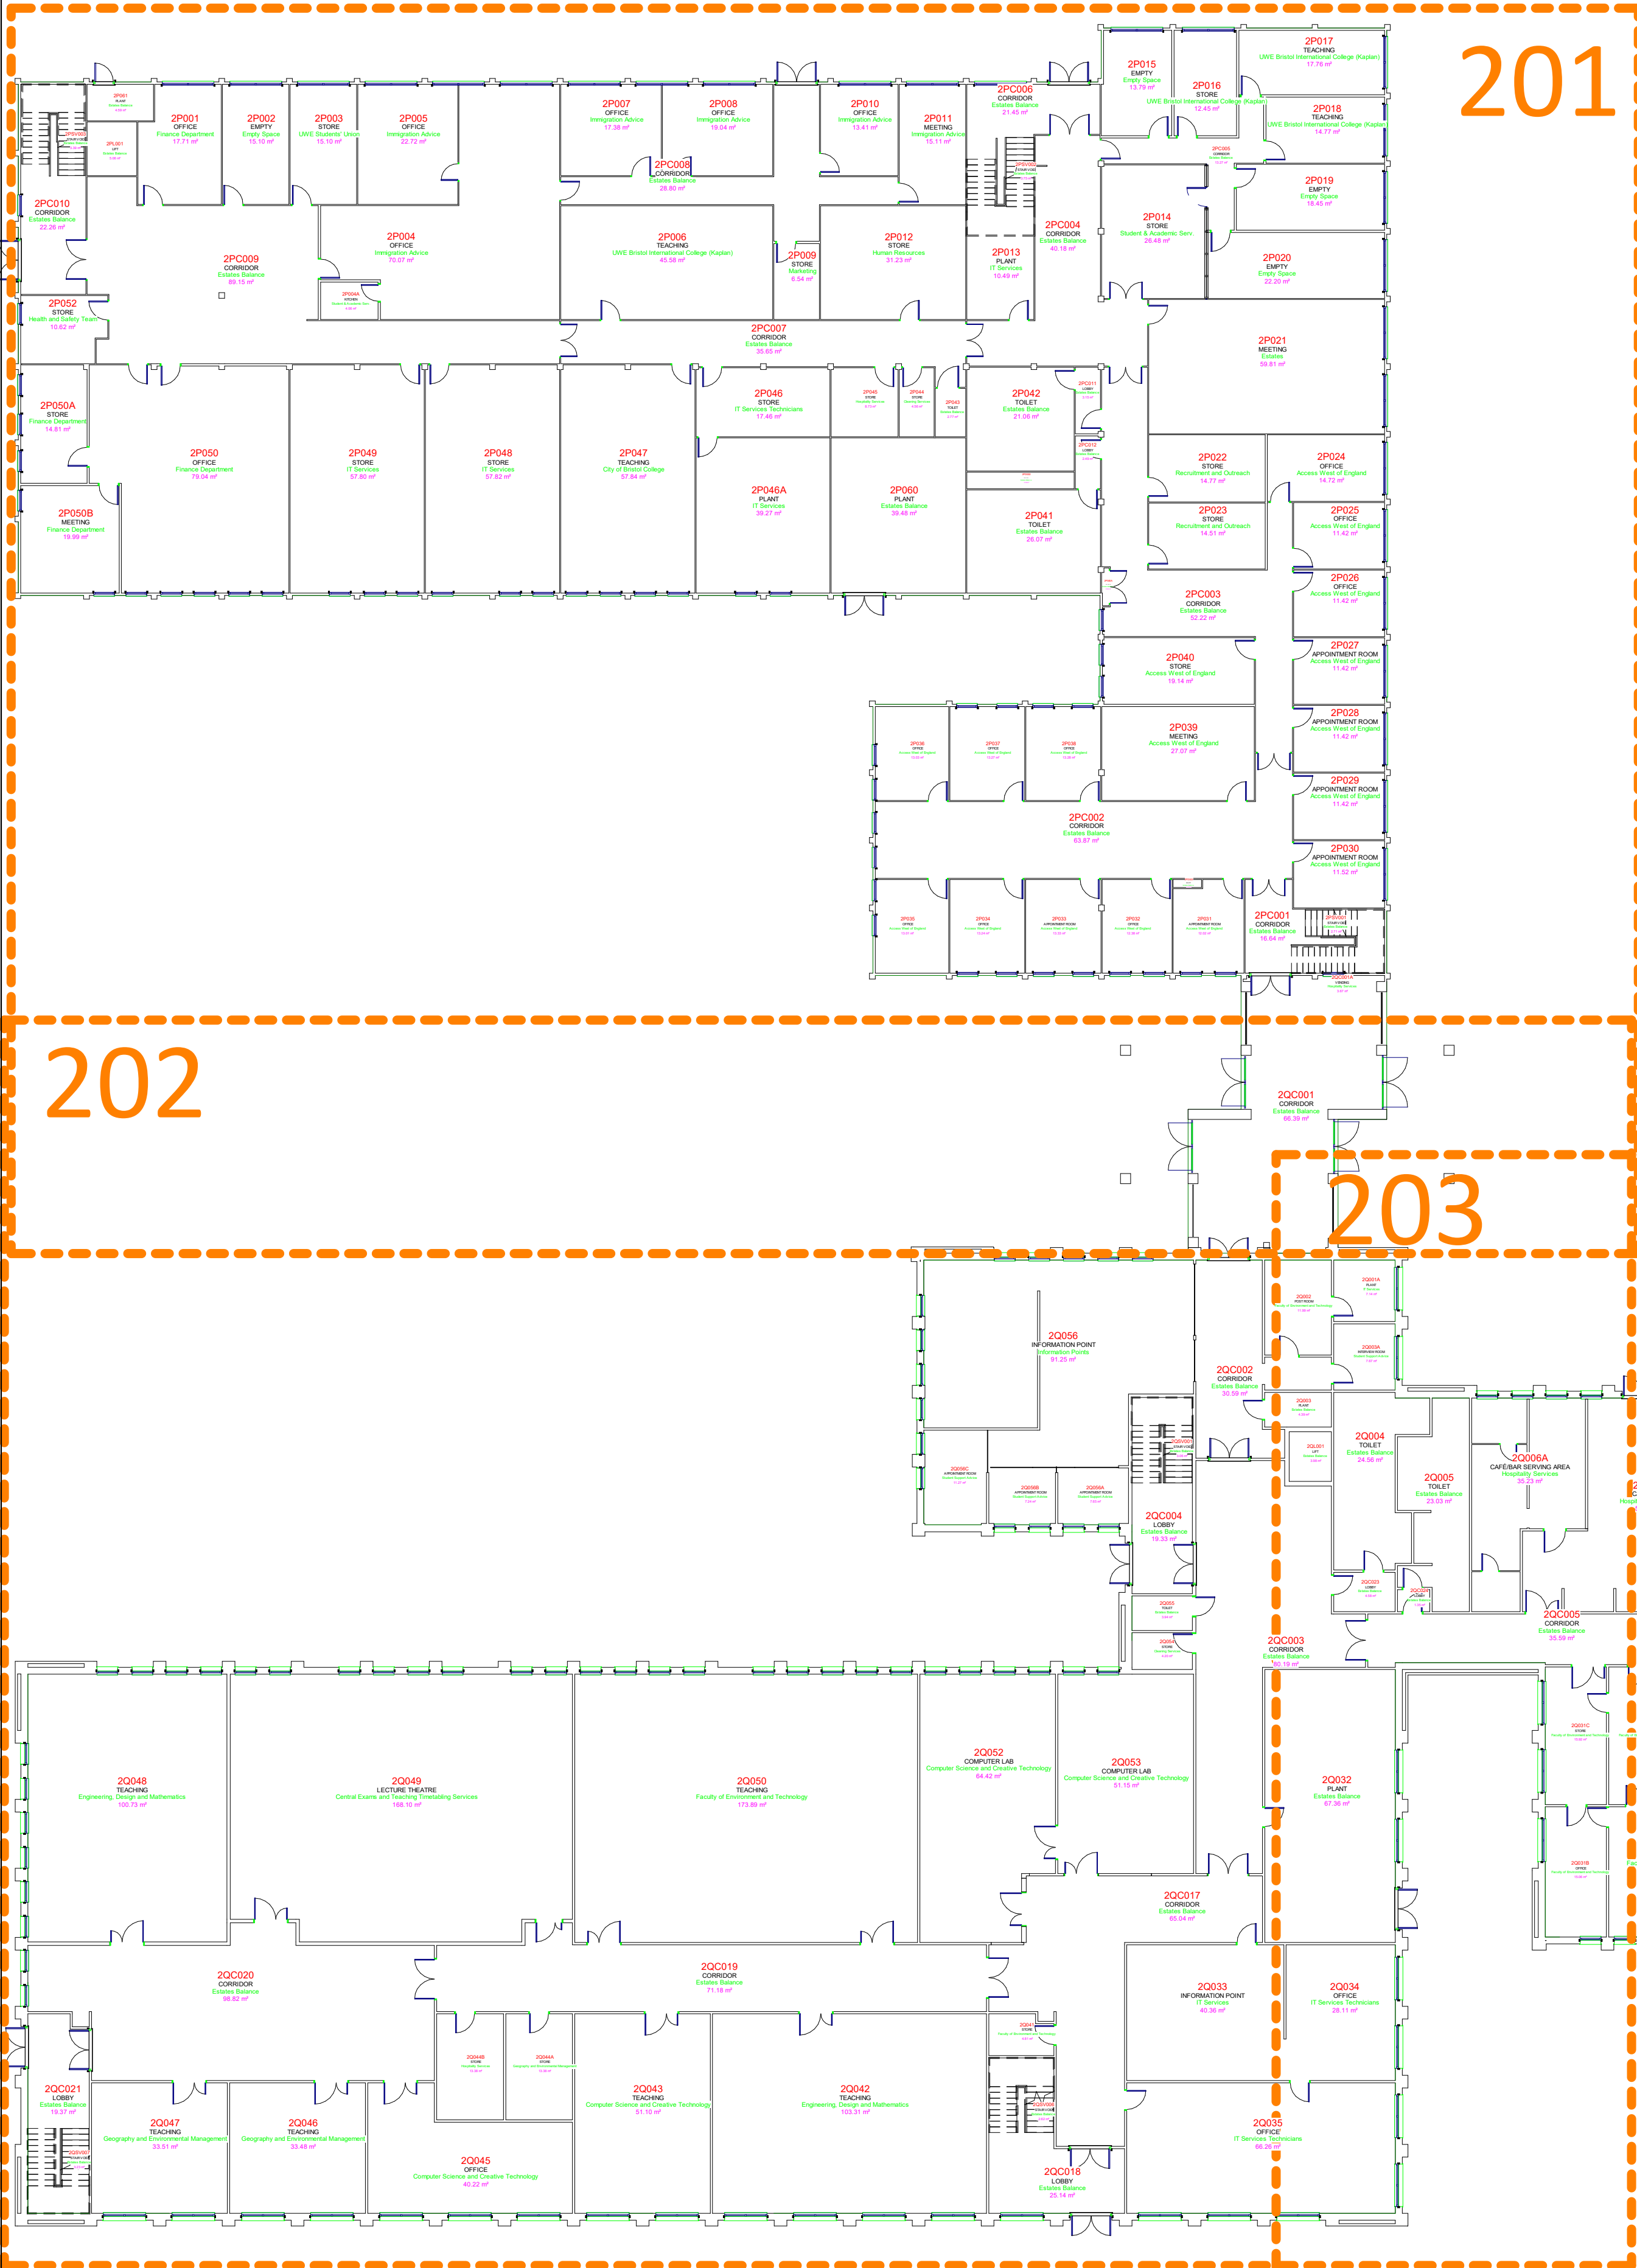


Date	Description
2024-01-15	P & Q BLOCKS - FRENCHAY CAMPUS
2024-01-15	MASTER
2024-01-15	LEVEL 2 - KEY PLAN
SUITABILITY STATUS S1 : SUITABLE FOR CO-ORDINATION	SCALE @ A1 1 : 200
PROJECT No	SAMPLE PROJECT
No	REV
FR - PQ - K290	





Rev	Date	Description
1		
SITE		
P & Q BLOCKS - FRENCHAY CAMPUS		
PROJECT		DRAWN BY
MASTER		Author
		CHECKED BY
		Checker
DRAWING TITLE		
LEVEL 2 - Plan 1 of 5		
SUITABILITY STATUS		SCALE @ A1
S1 : SUITABLE FOR CO-ORDINATION		1 : 100
PROJECT No		SAMPLE PROJECT
No		REV
FR - PQ - 201		




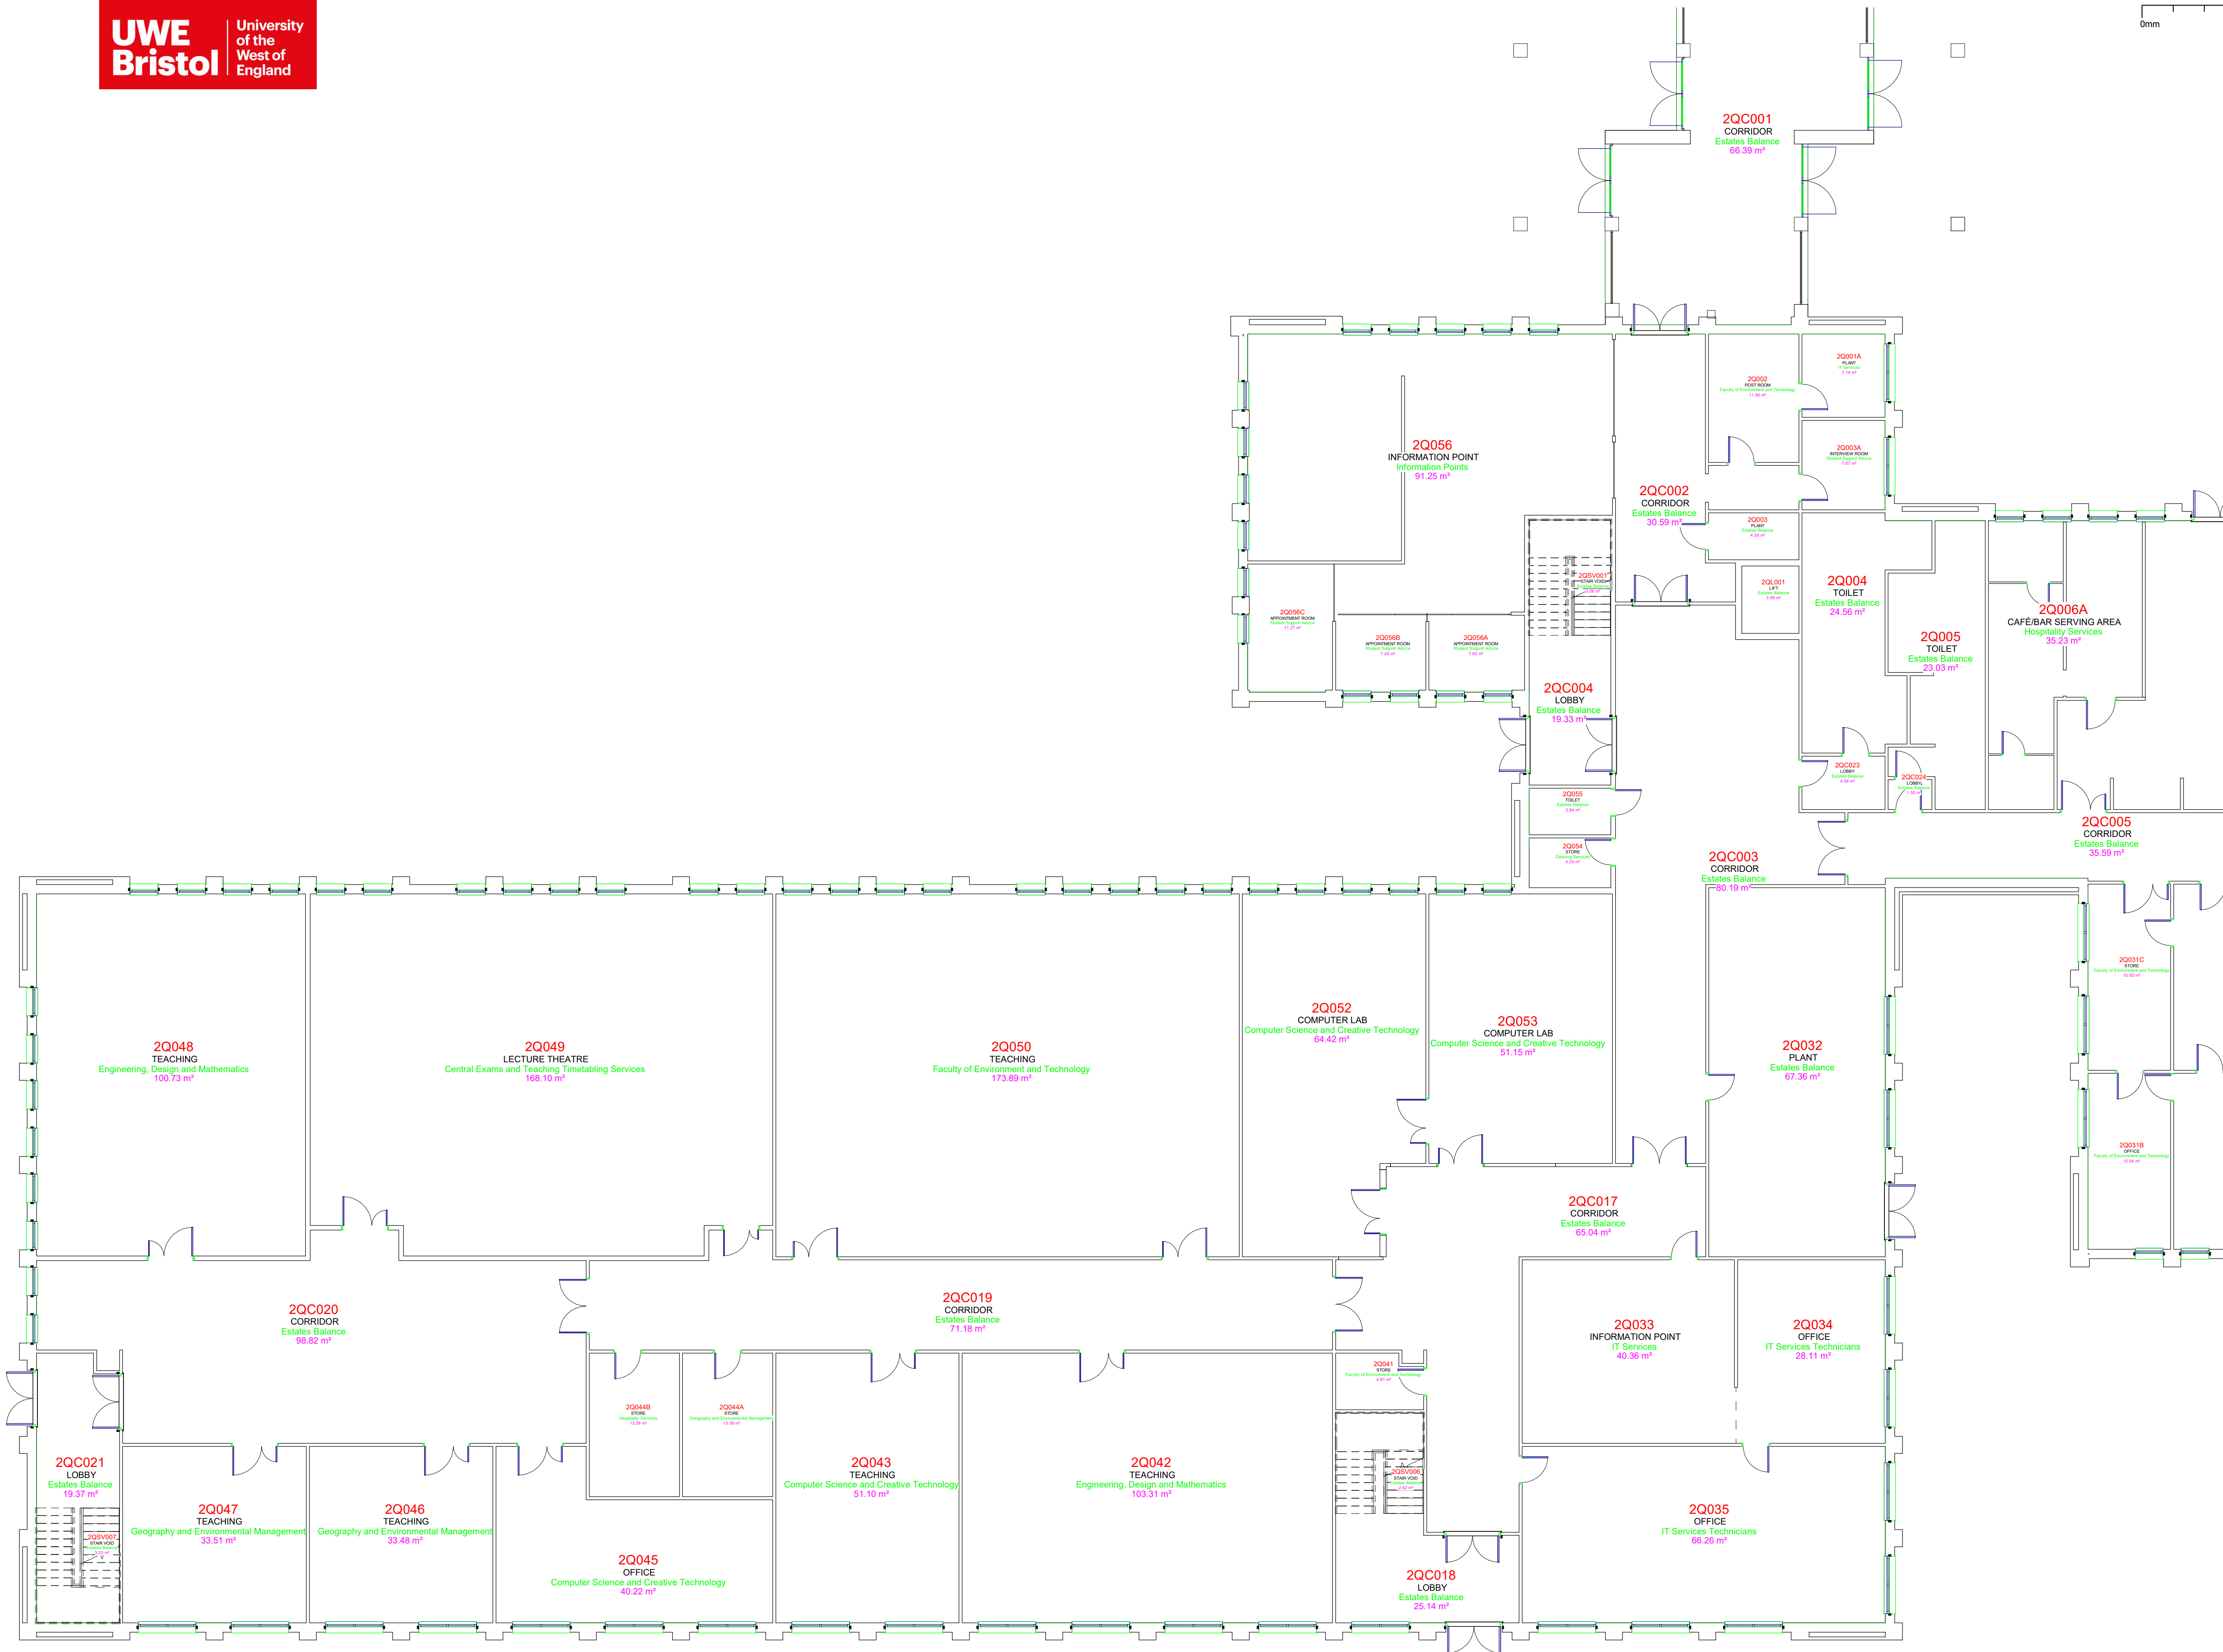

Rev	Date	Description
1		
SITE		
P & Q BLOCKS - FRENCHAY CAMPUS		
PROJECT		DRAWN BY
MASTER		Author
		CHECKED BY
		Checker
DRAWING TITLE		
LEVEL 2 - Plan 2 of 5		
SUITABILITY STATUS		SCALE @ A1
S1 : SUITABLE FOR CO-ORDINATION		1 : 100
PROJECT No		SAMPLE PROJECT
No		REV
FR - PQ - 202		

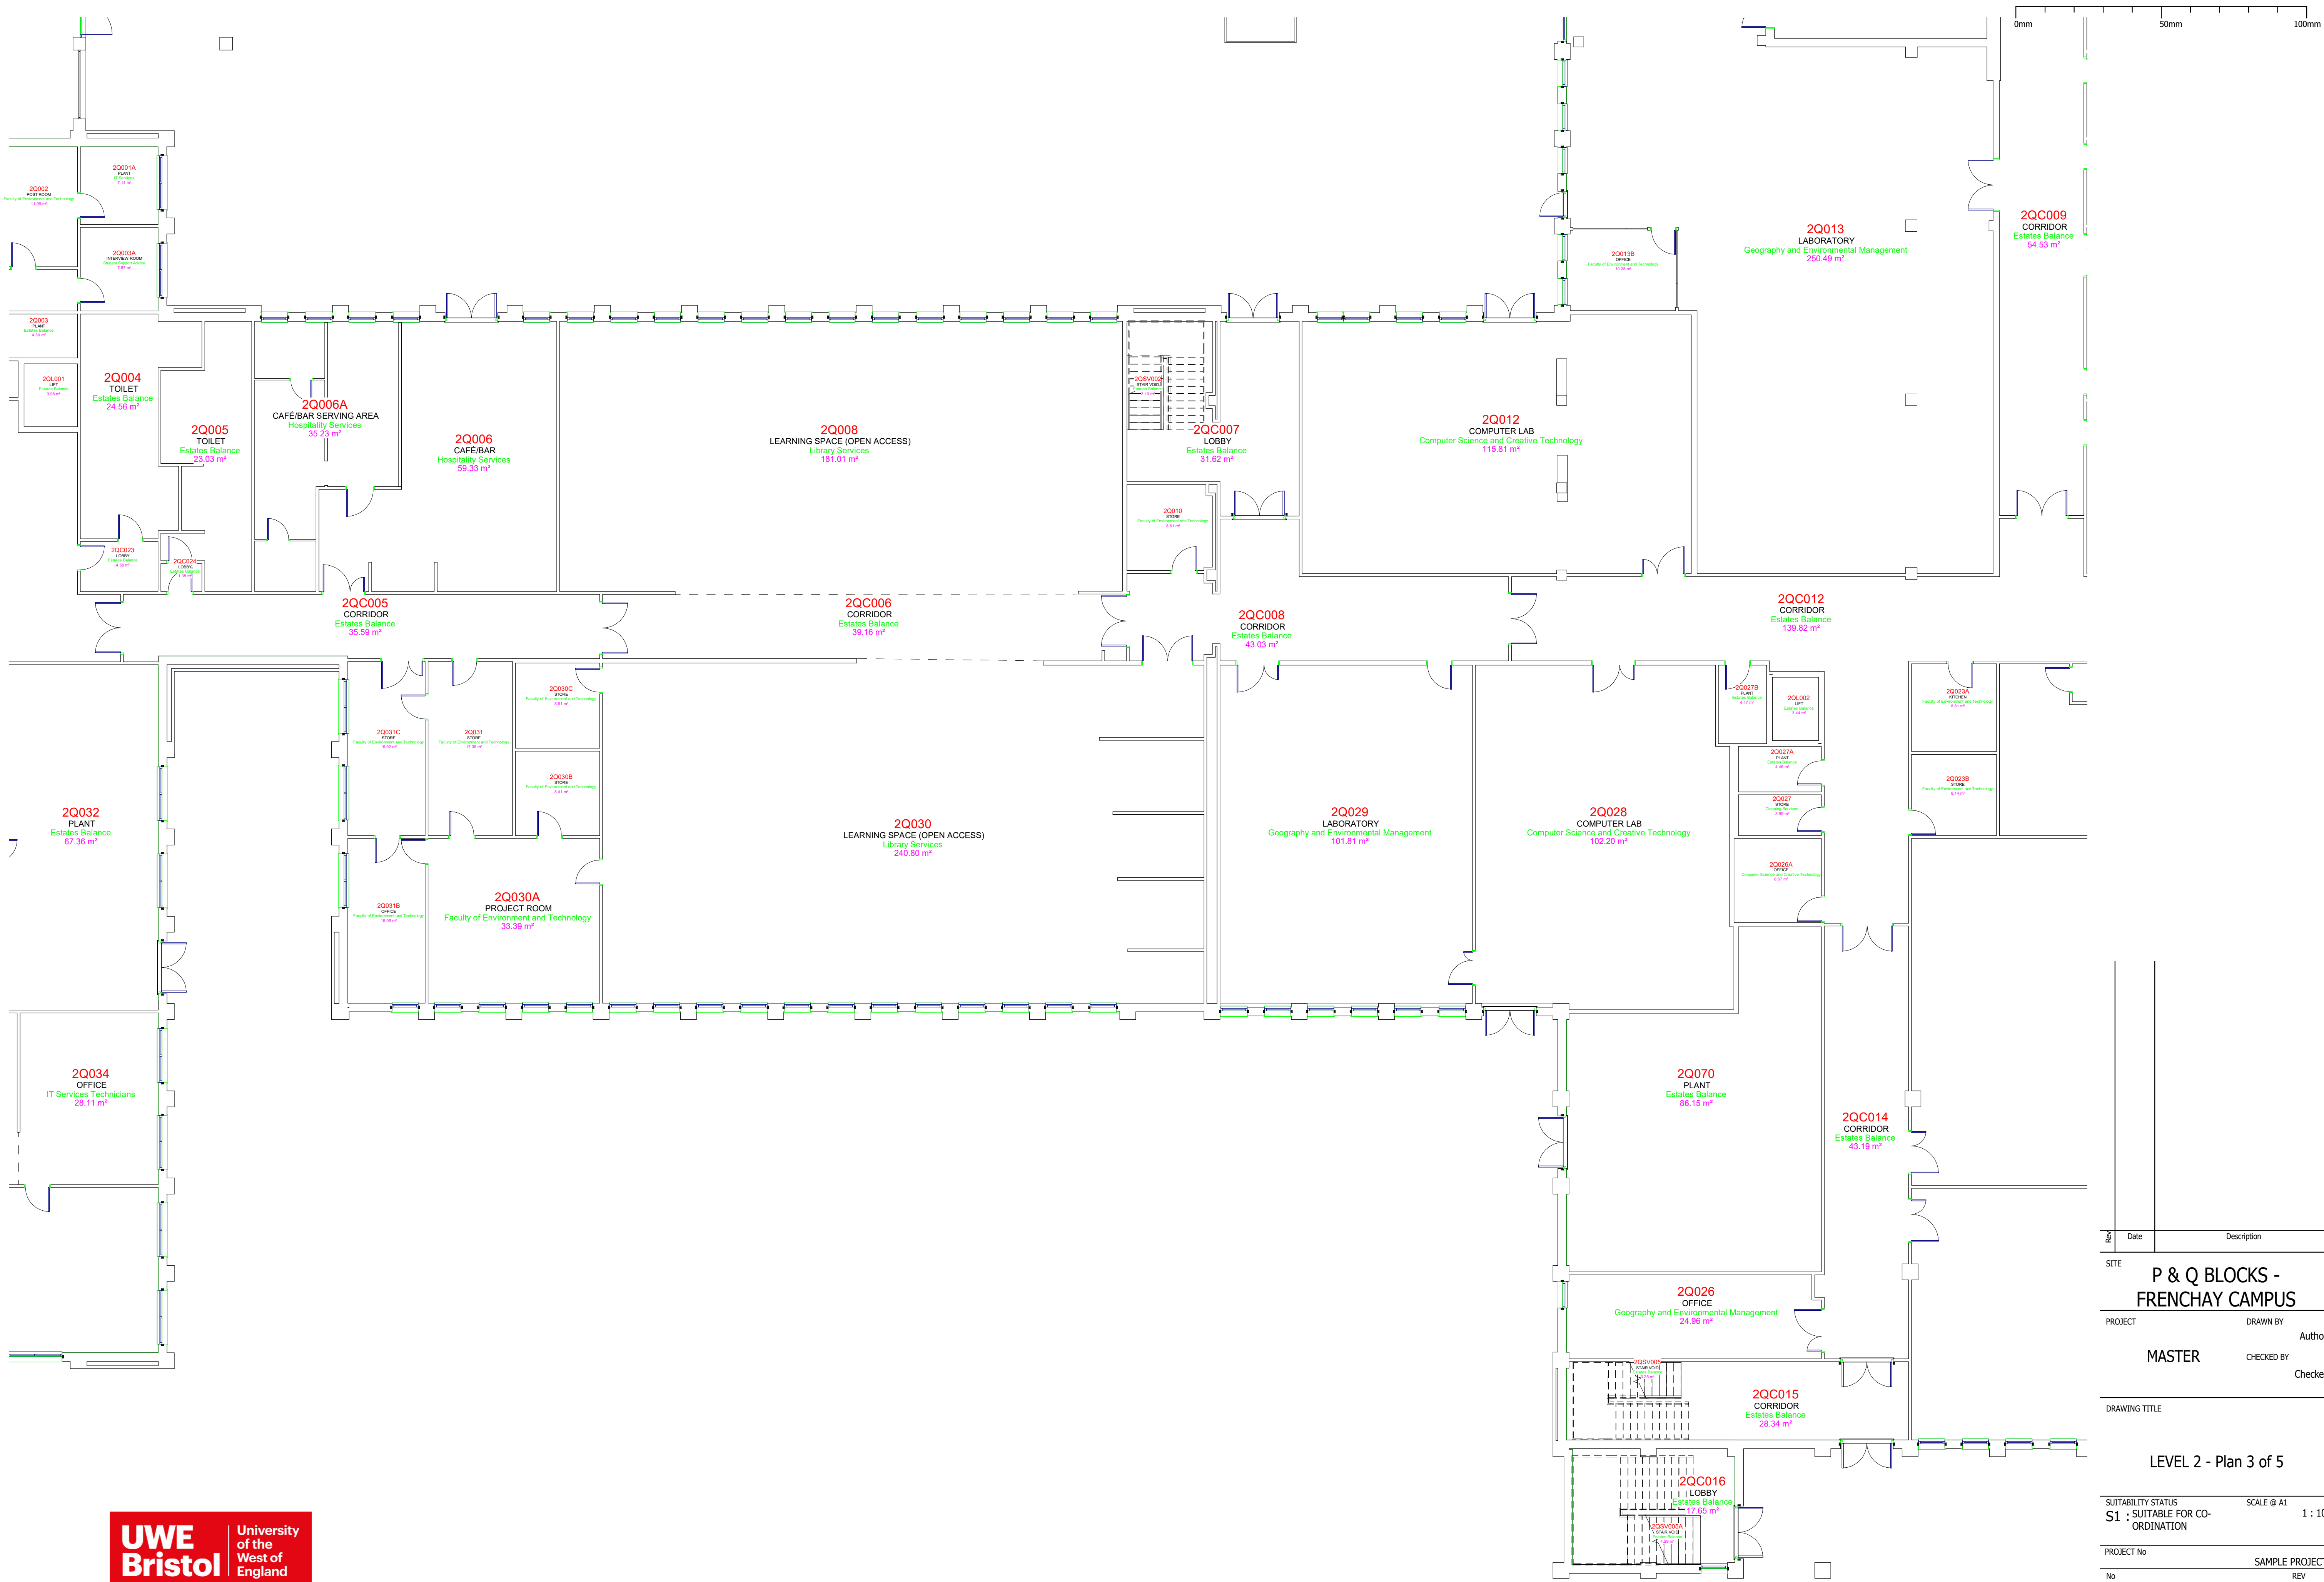


	Date	Description
SITE		
P & Q BLOCKS - FRENCHAY CAMPUS		
PROJECT	DRAWN BY	
		Author
MASTER		CHECKED BY
		Checker
DRAWING TITLE		
LEVEL 2 - Plan 3 of 5		
SUITABILITY STATUS		SCALE @ A1
S1 : SUITABLE FOR CO- ORDINATION		1 : 100
PROJECT No		SAMPLE PROJECT
No		REV
FR - PQ - 203		

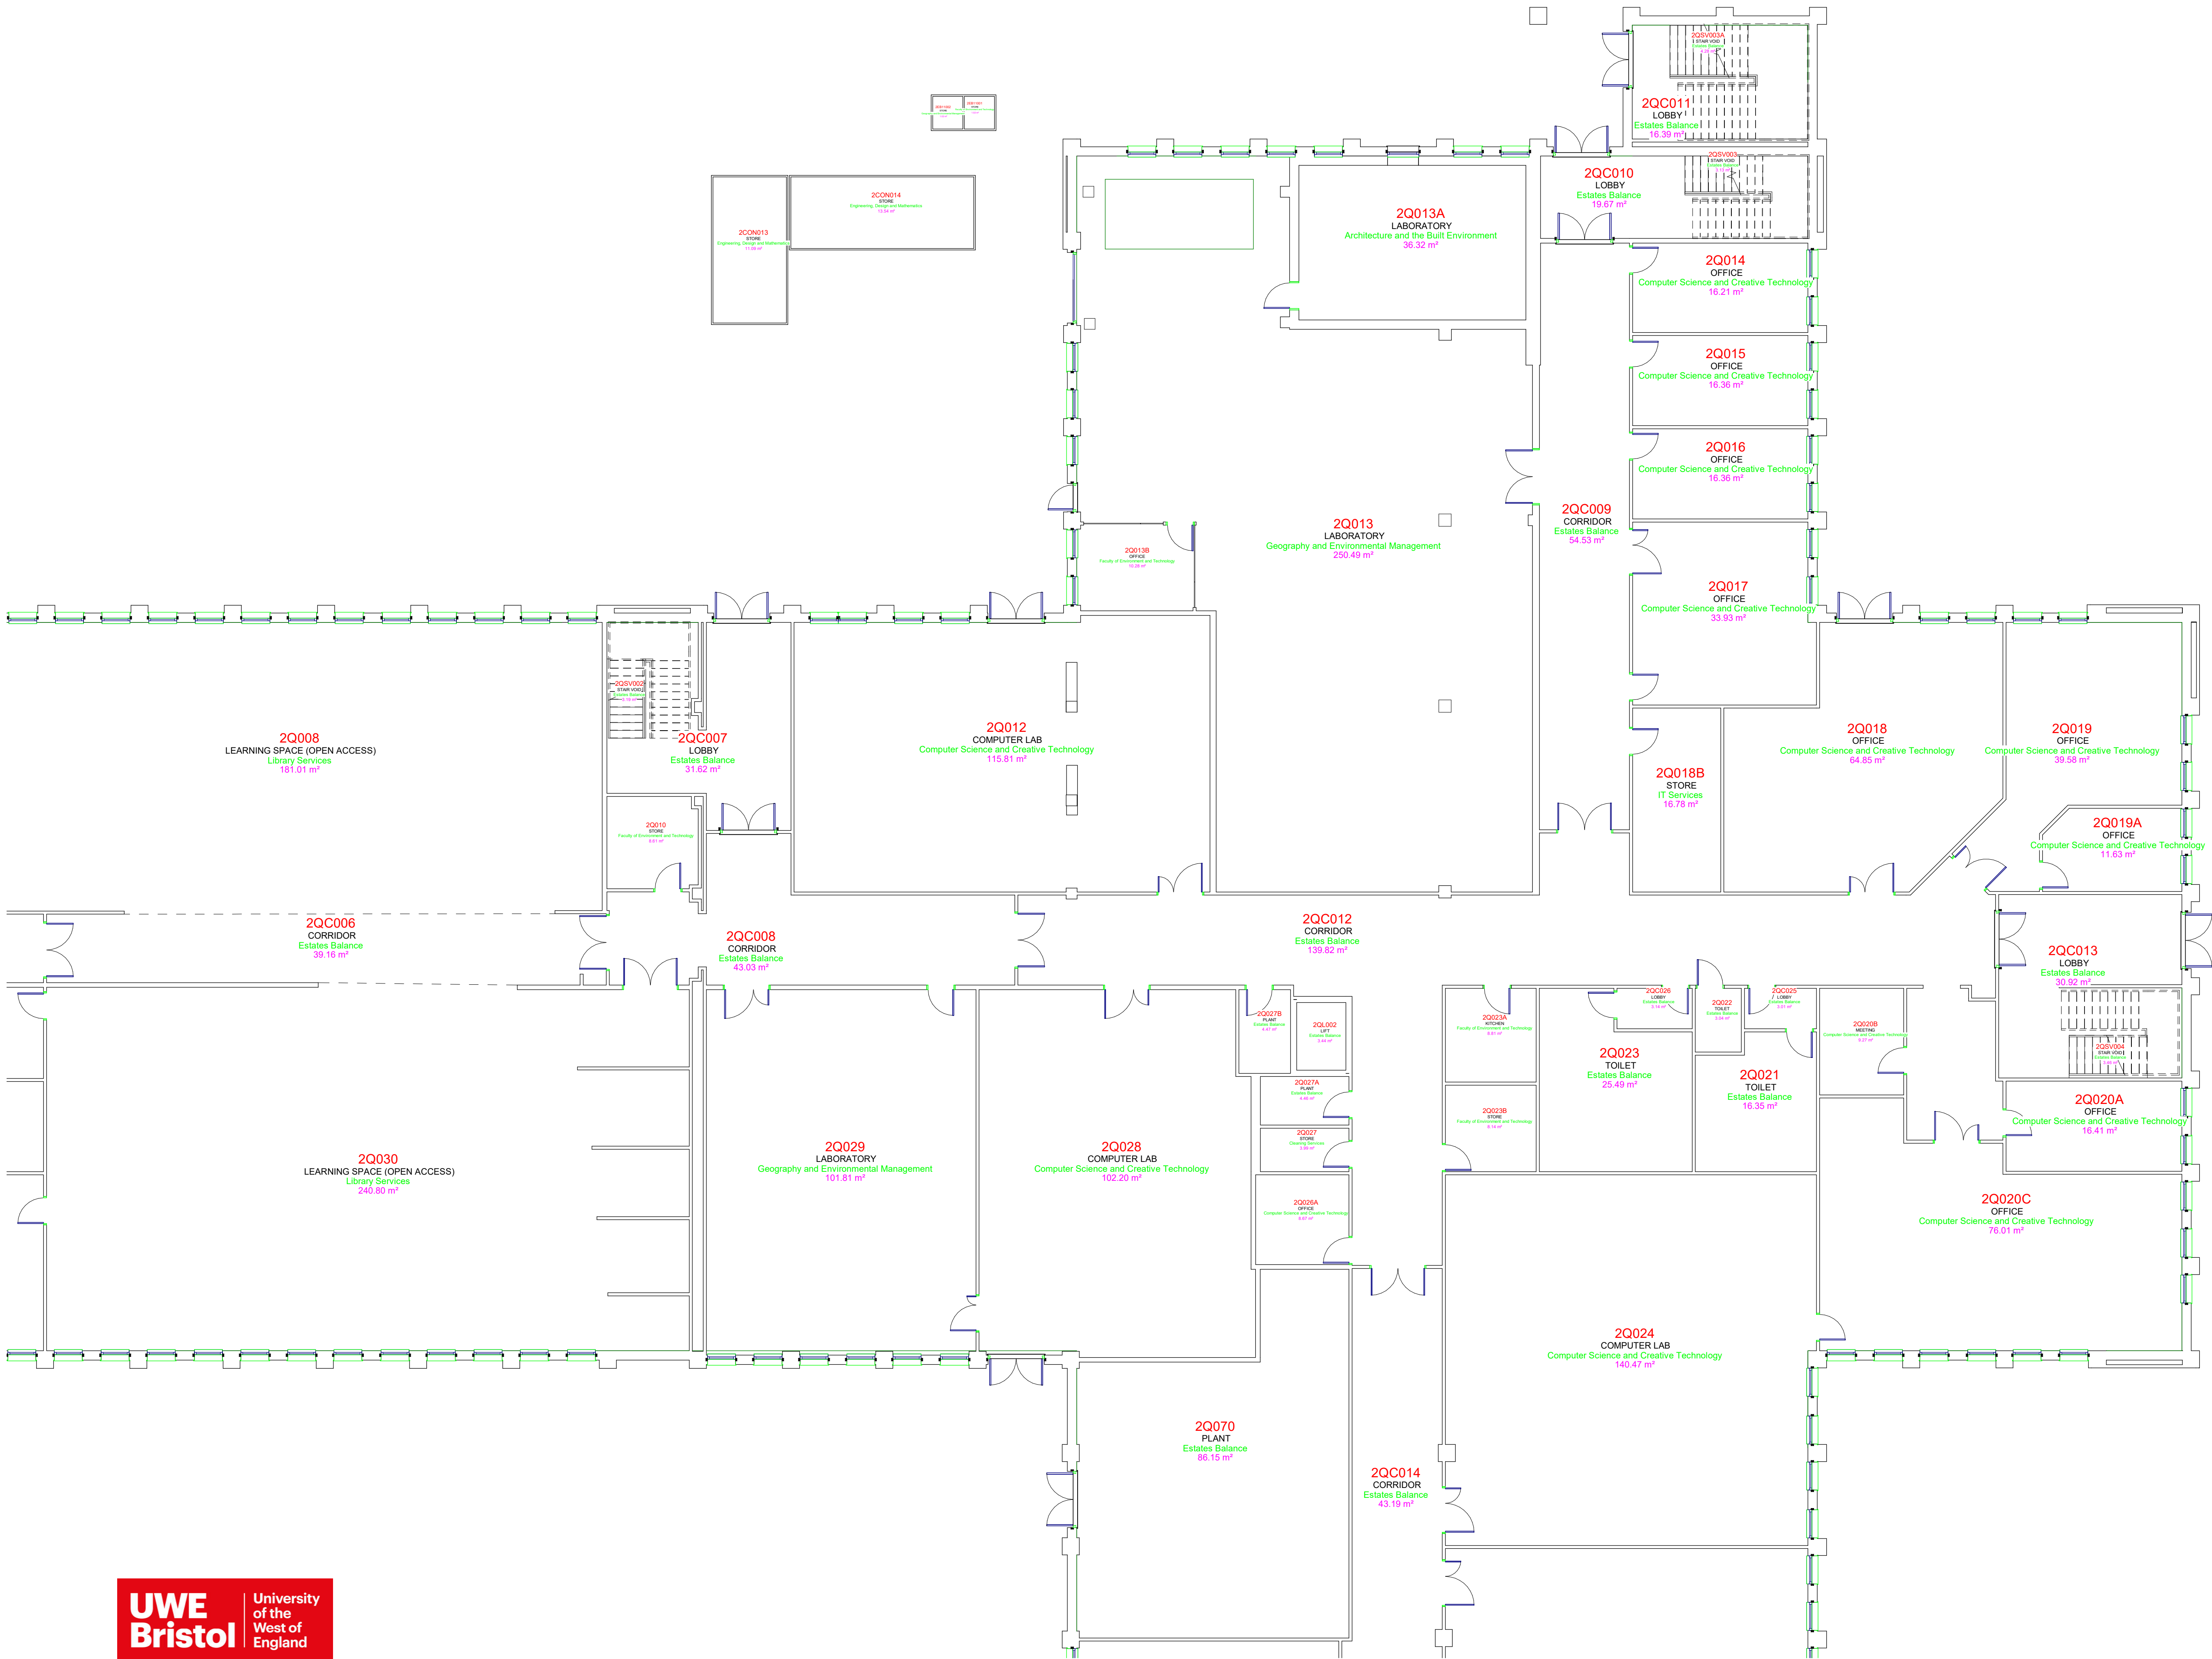

Rev	Date	Description
1		
SITE		
P & Q BLOCKS - FRENCHAY CAMPUS		
PROJECT		DRAWN BY
MASTER		Author
		CHECKED BY
		Checker
DRAWING TITLE		
LEVEL 2 - Plan 4 of 5		
SUITABILITY STATUS		SCALE @ A1
S1 : SUITABLE FOR CO-ORDINATION		1 : 100
PROJECT No		SAMPLE PROJECT
No		REV
FR - PQ - 204		





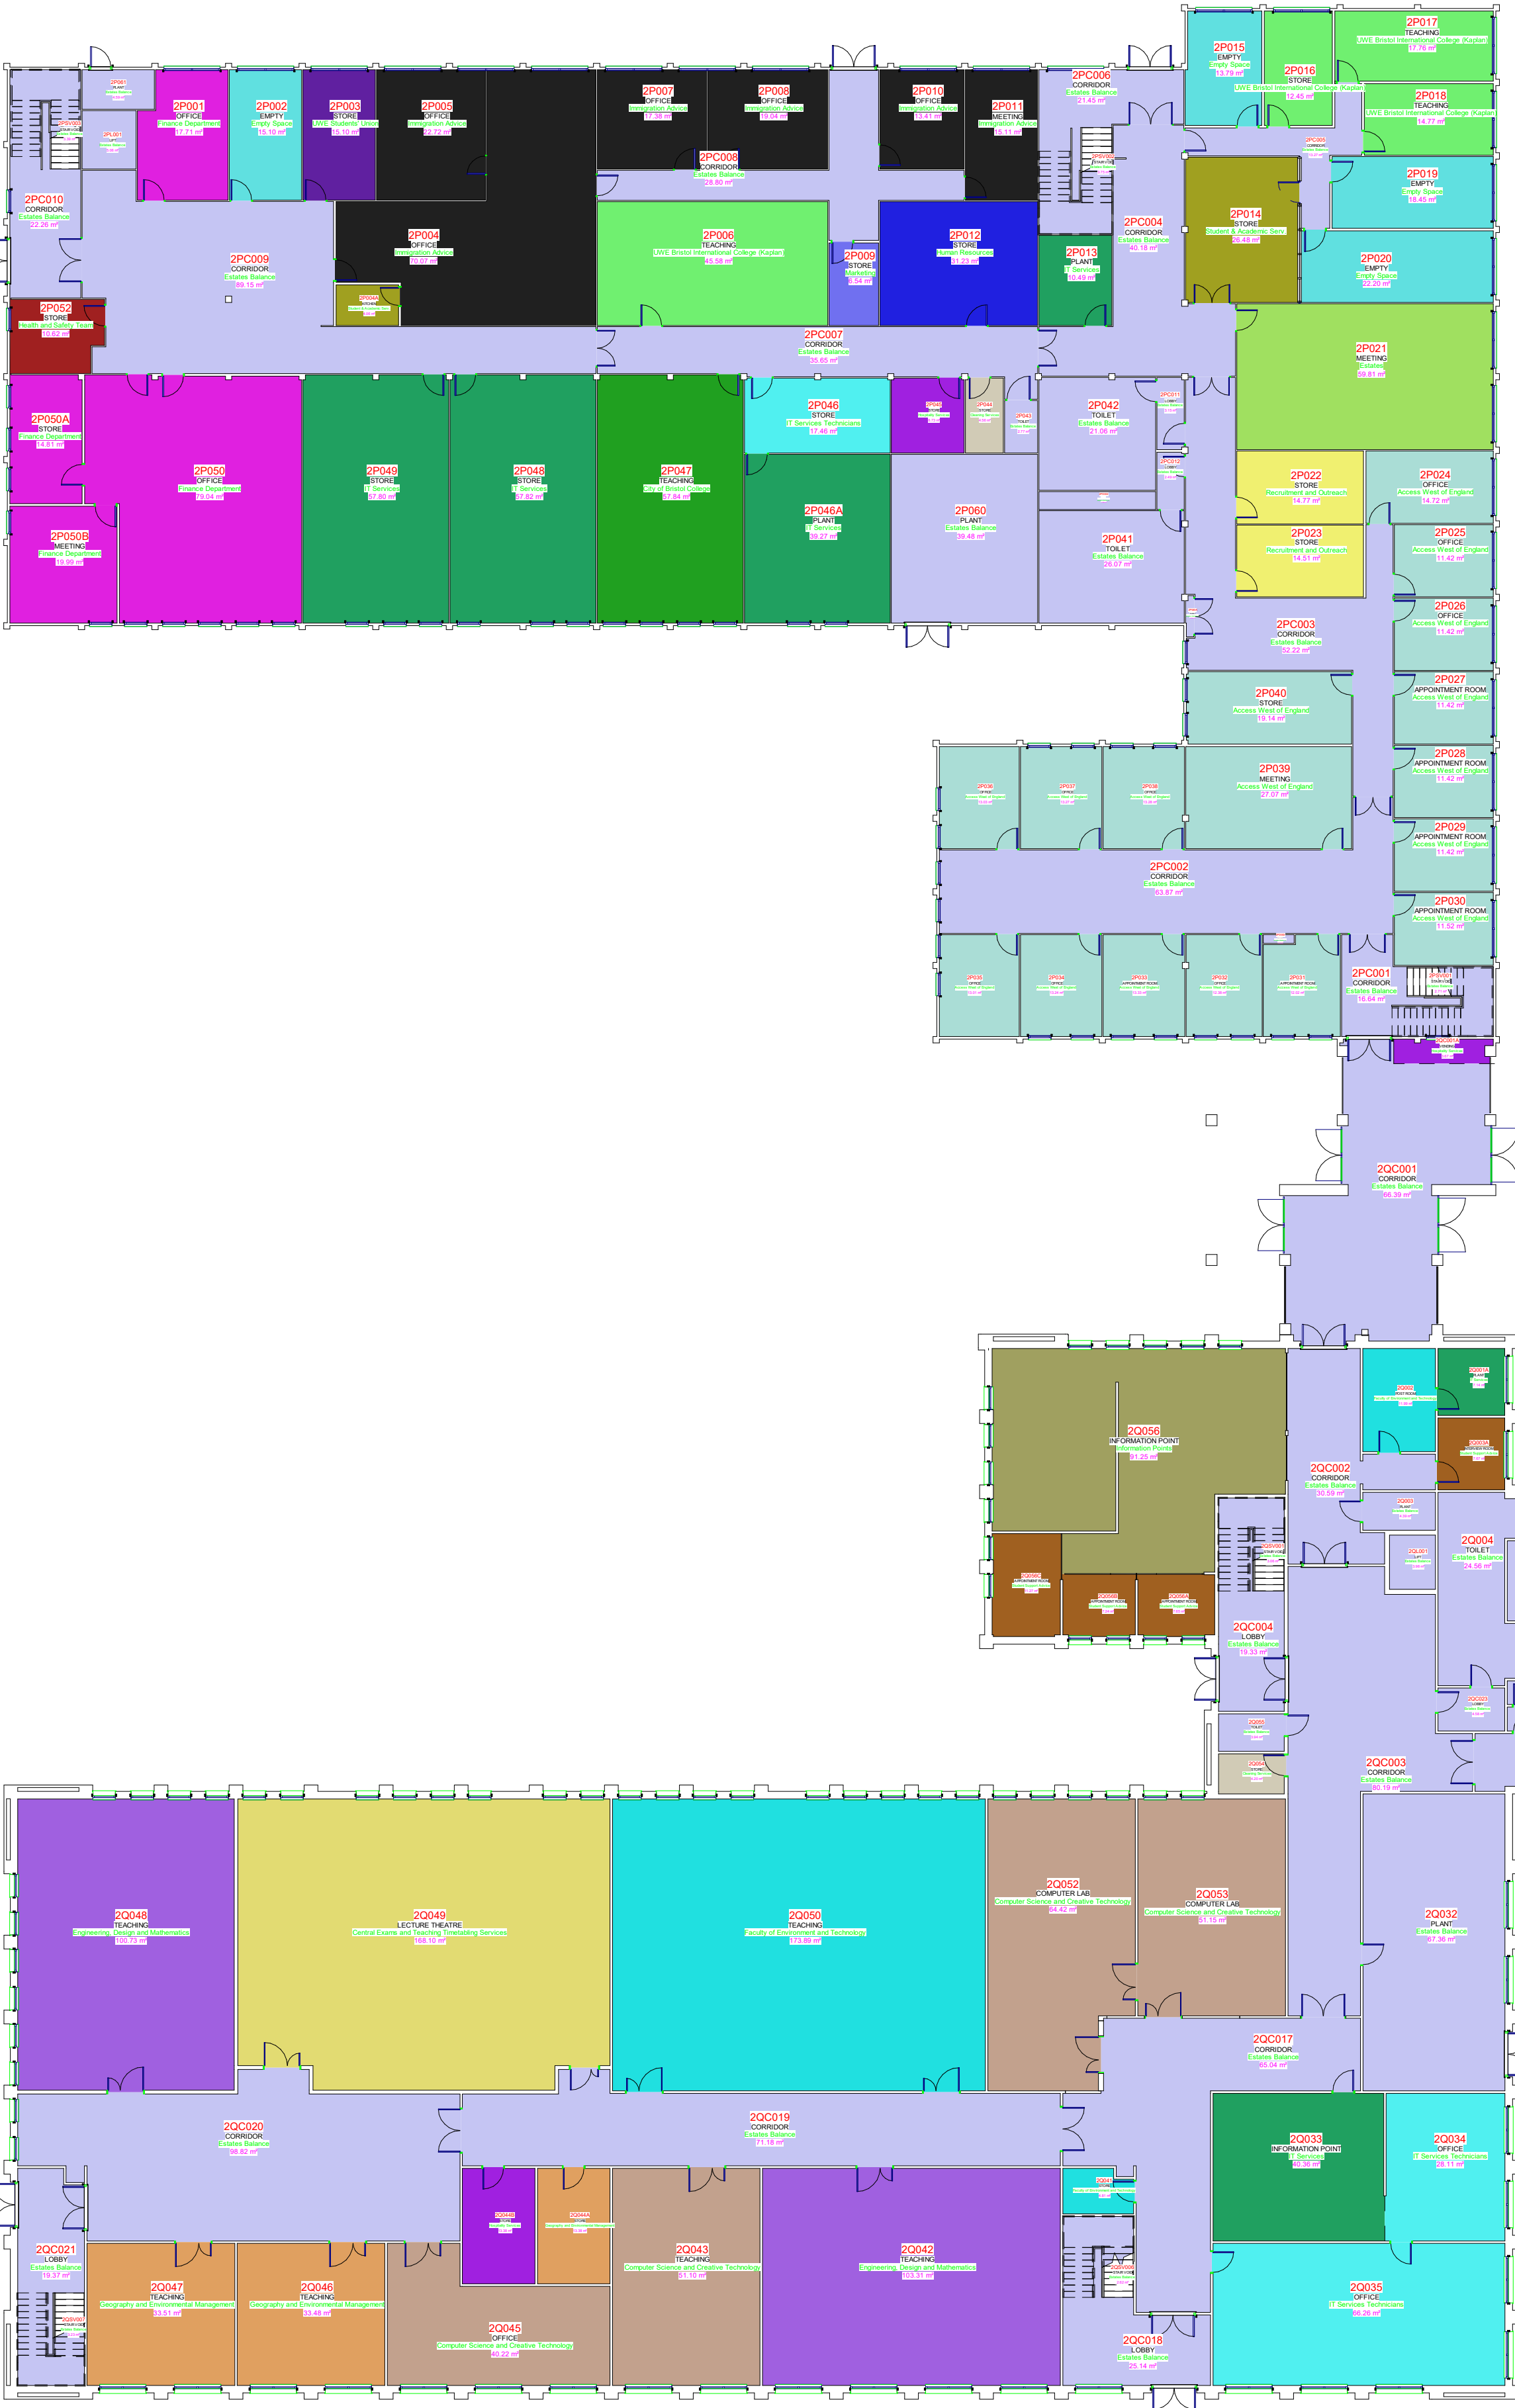

- Access West of England

Architecture and the Built Environment

Central Exams and Teaching Timetabling Services

City of Bristol College

Cleaning Services

Computer Science and Creative Technology

Empty Space

Engineering, Design and Mathematics

Estates

Estates Balance
- Faculty of Environment and Technology

Finance Department

Geography and Environmental Management

Health and Safety Team

Hospitality Services

Human Resources

Immigration Advice

Information Points

IT Services

IT Services Technicians
- Library Services

Marketing



Recruitment and Outreach

Student & Academic Serv.

Student Support Advice

UWE Bristol International College (Kaplan)

UWE Students' Union

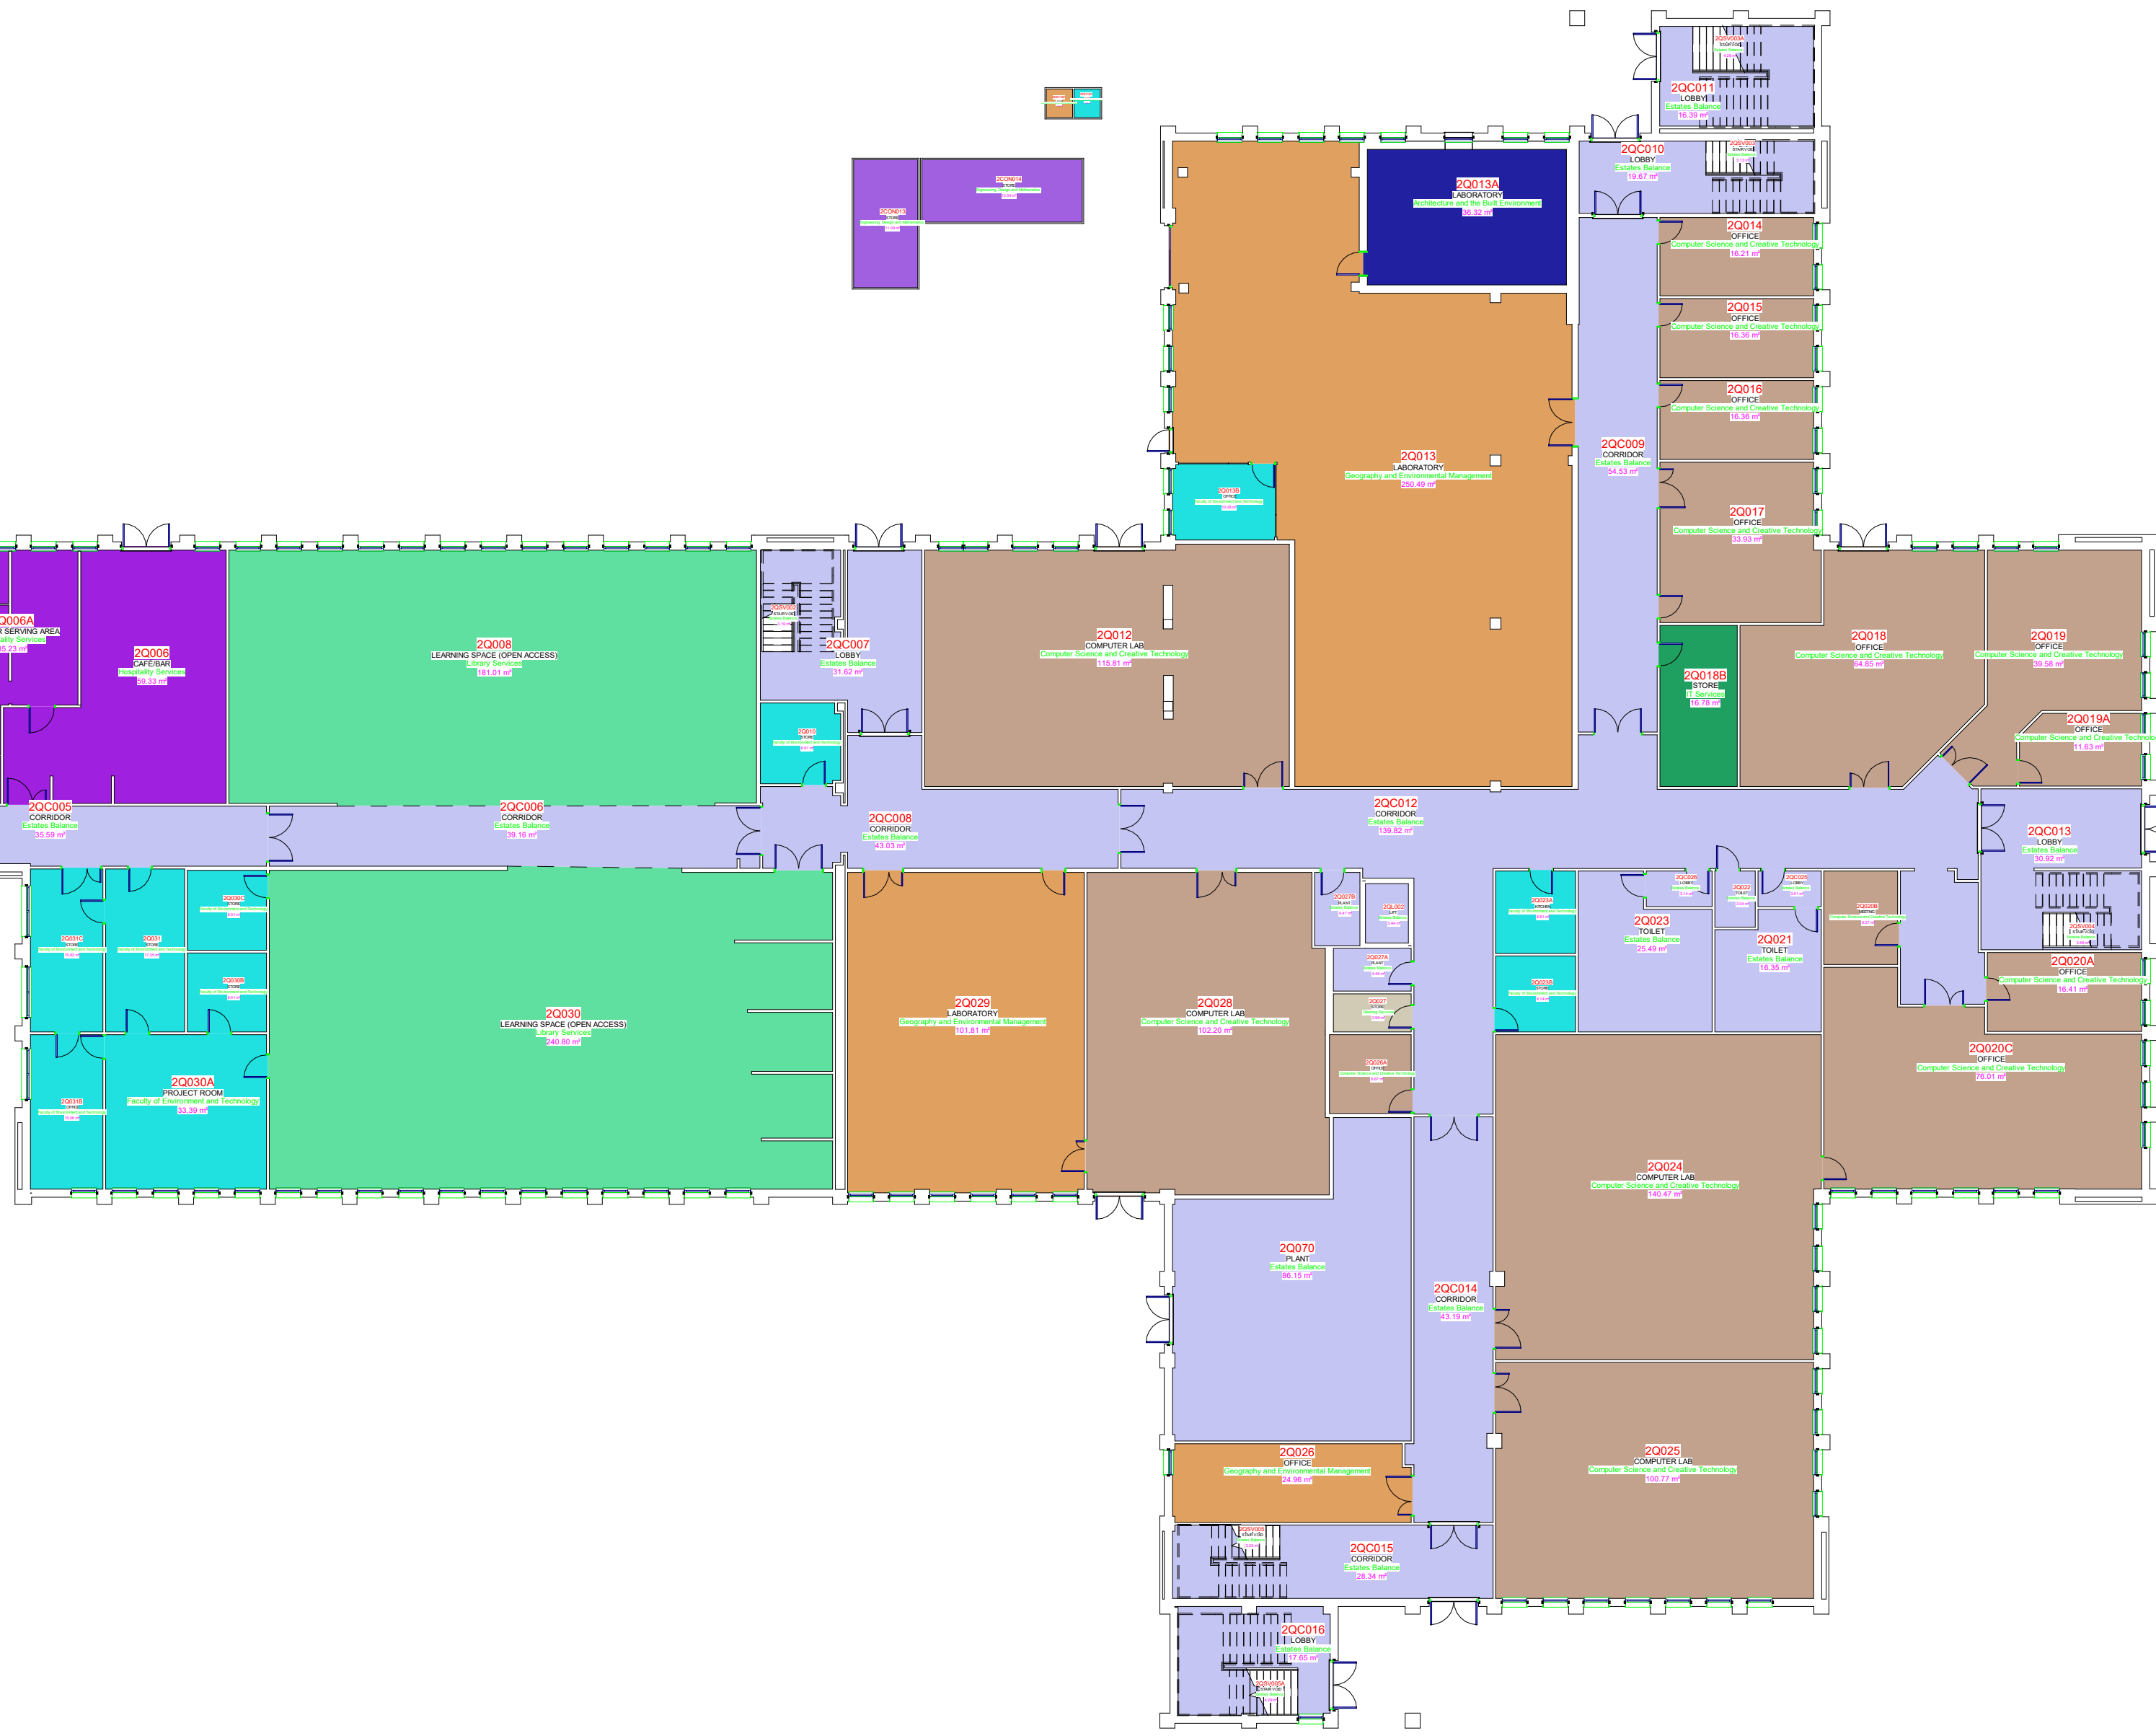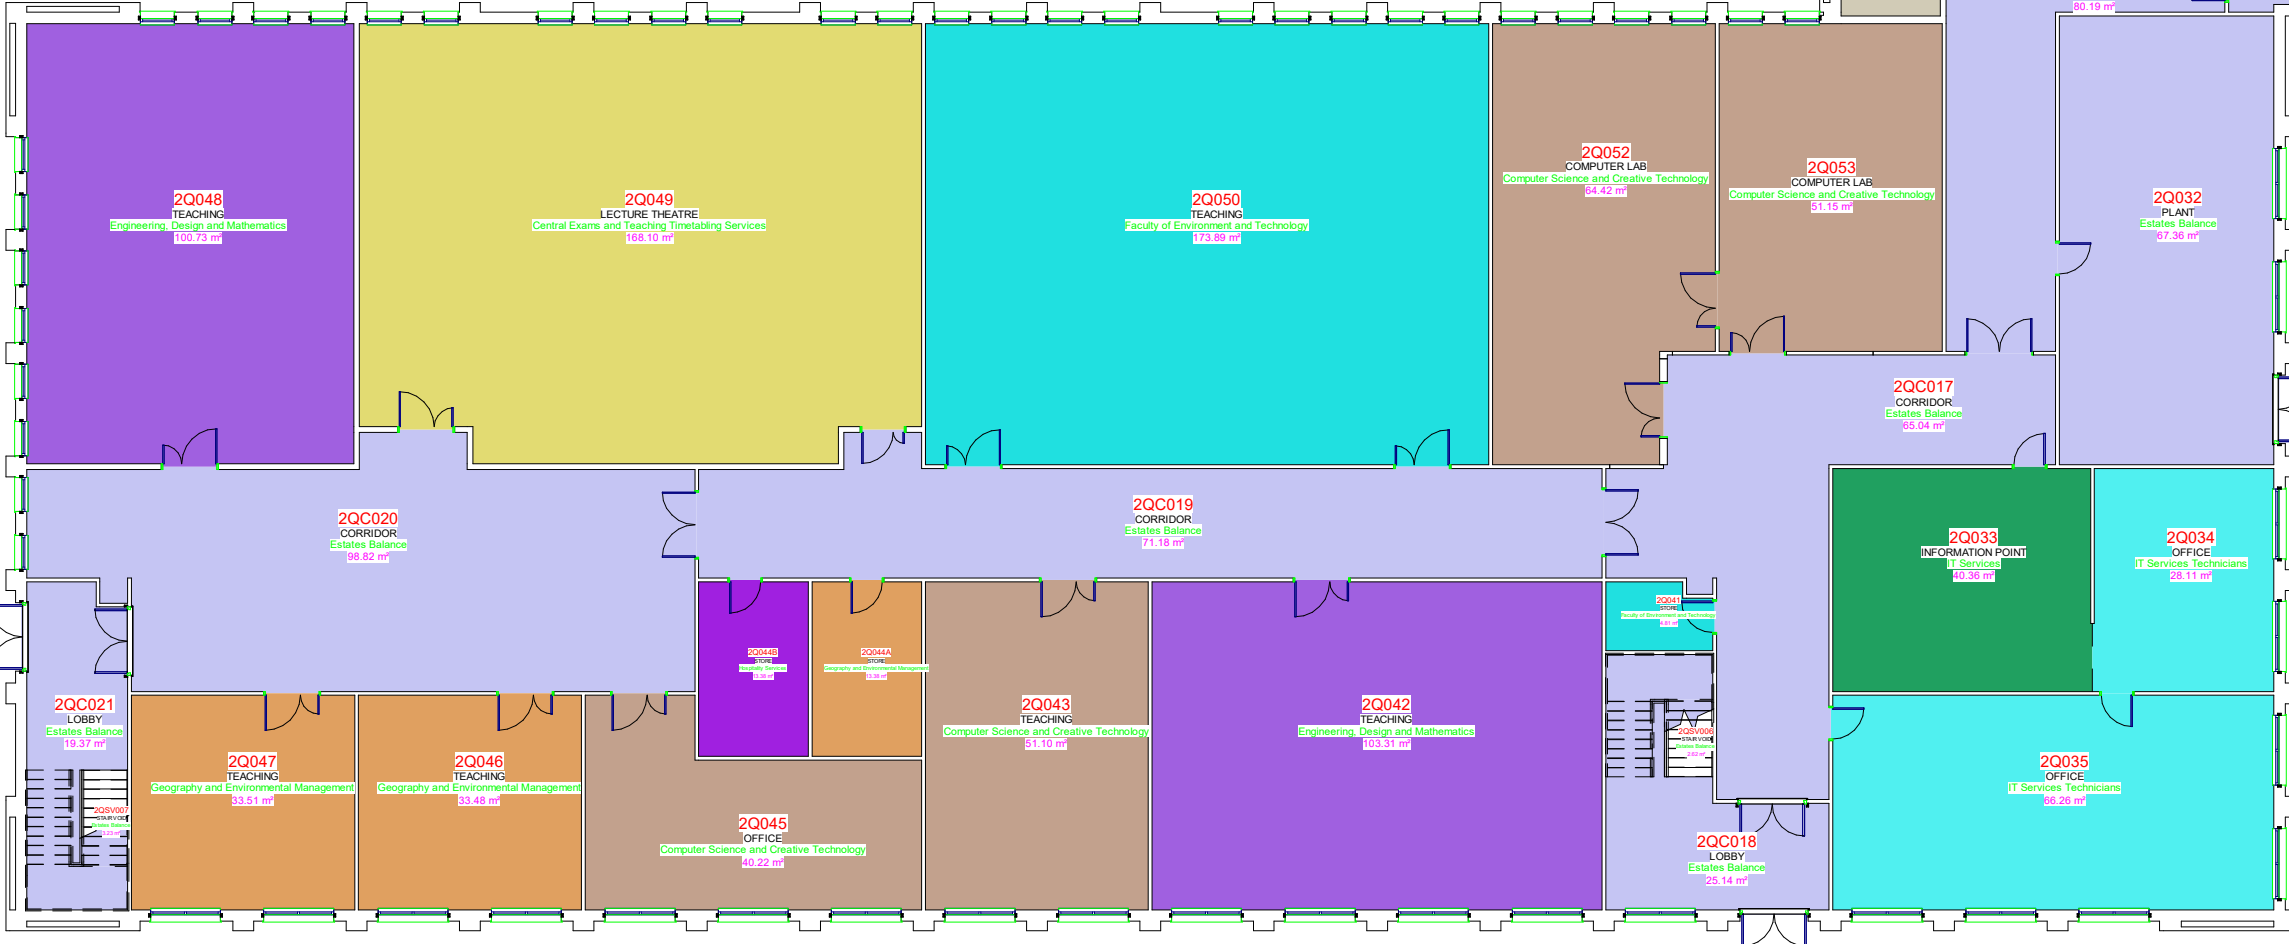


Date	Description
SITE	P & Q BLOCKS - FRENCHAY CAMPUS
PROJECT	MASTER
DRAWING TITLE	LEVEL 2 - by DEPARTMENT
SUITABILITY STATUS	SCALE @ A1
S1 : SUITABLE FOR CO-ORDINATION	1 : 200
PROJECT No	SAMPLE PROJECT
No	REV
FR - PQ - 291	








C:\Users\mikef\Box\UWE-FR-PQ\BIM\FR-PQ-K1.r

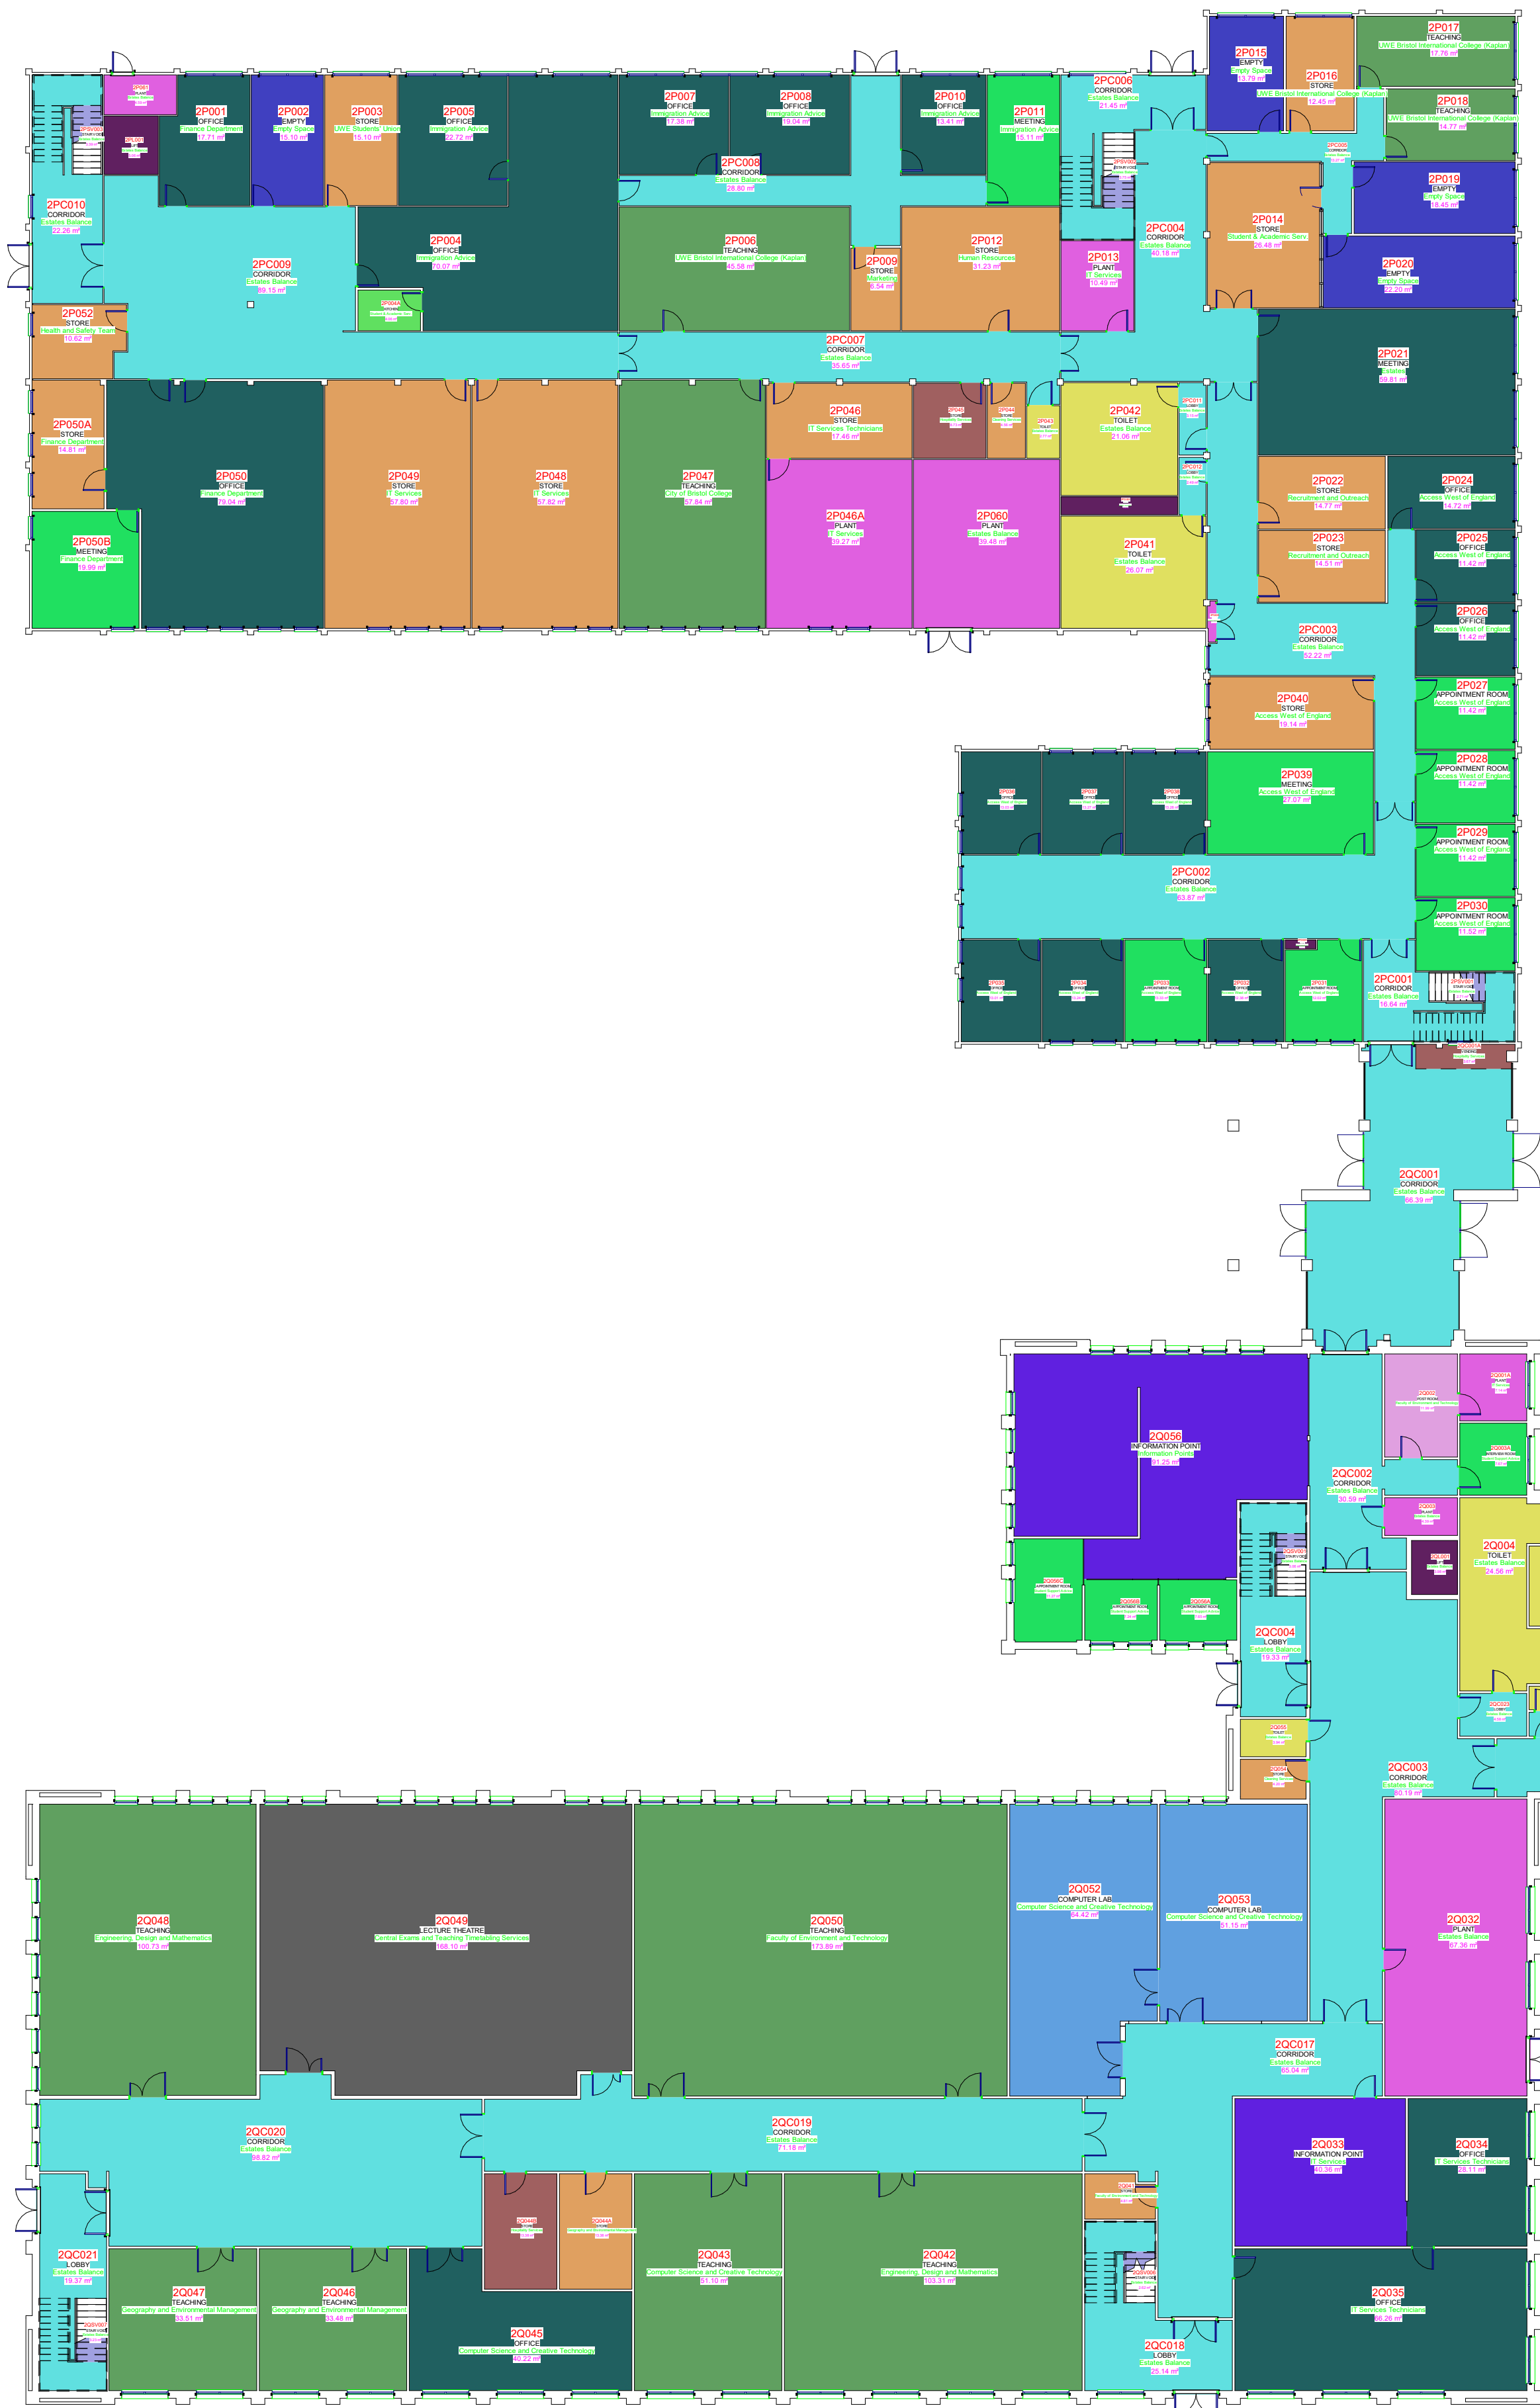

By Room Name Legend

- |                 |                    |                      |
|-----------------|--------------------|----------------------|
| Café/Bar        | Office - Resources | Teaching             |
| Circulation     | PC Lab             | Vertical Penetration |
| Empty           | Plant              | Void                 |
| Facilities      | Reception          |                      |
| Internal Retail | Specialist         |                      |
| Lecture Theatre | Staff Facilities   |                      |
| Meeting         | Store              |                      |
| Office          | Student Facilities |                      |

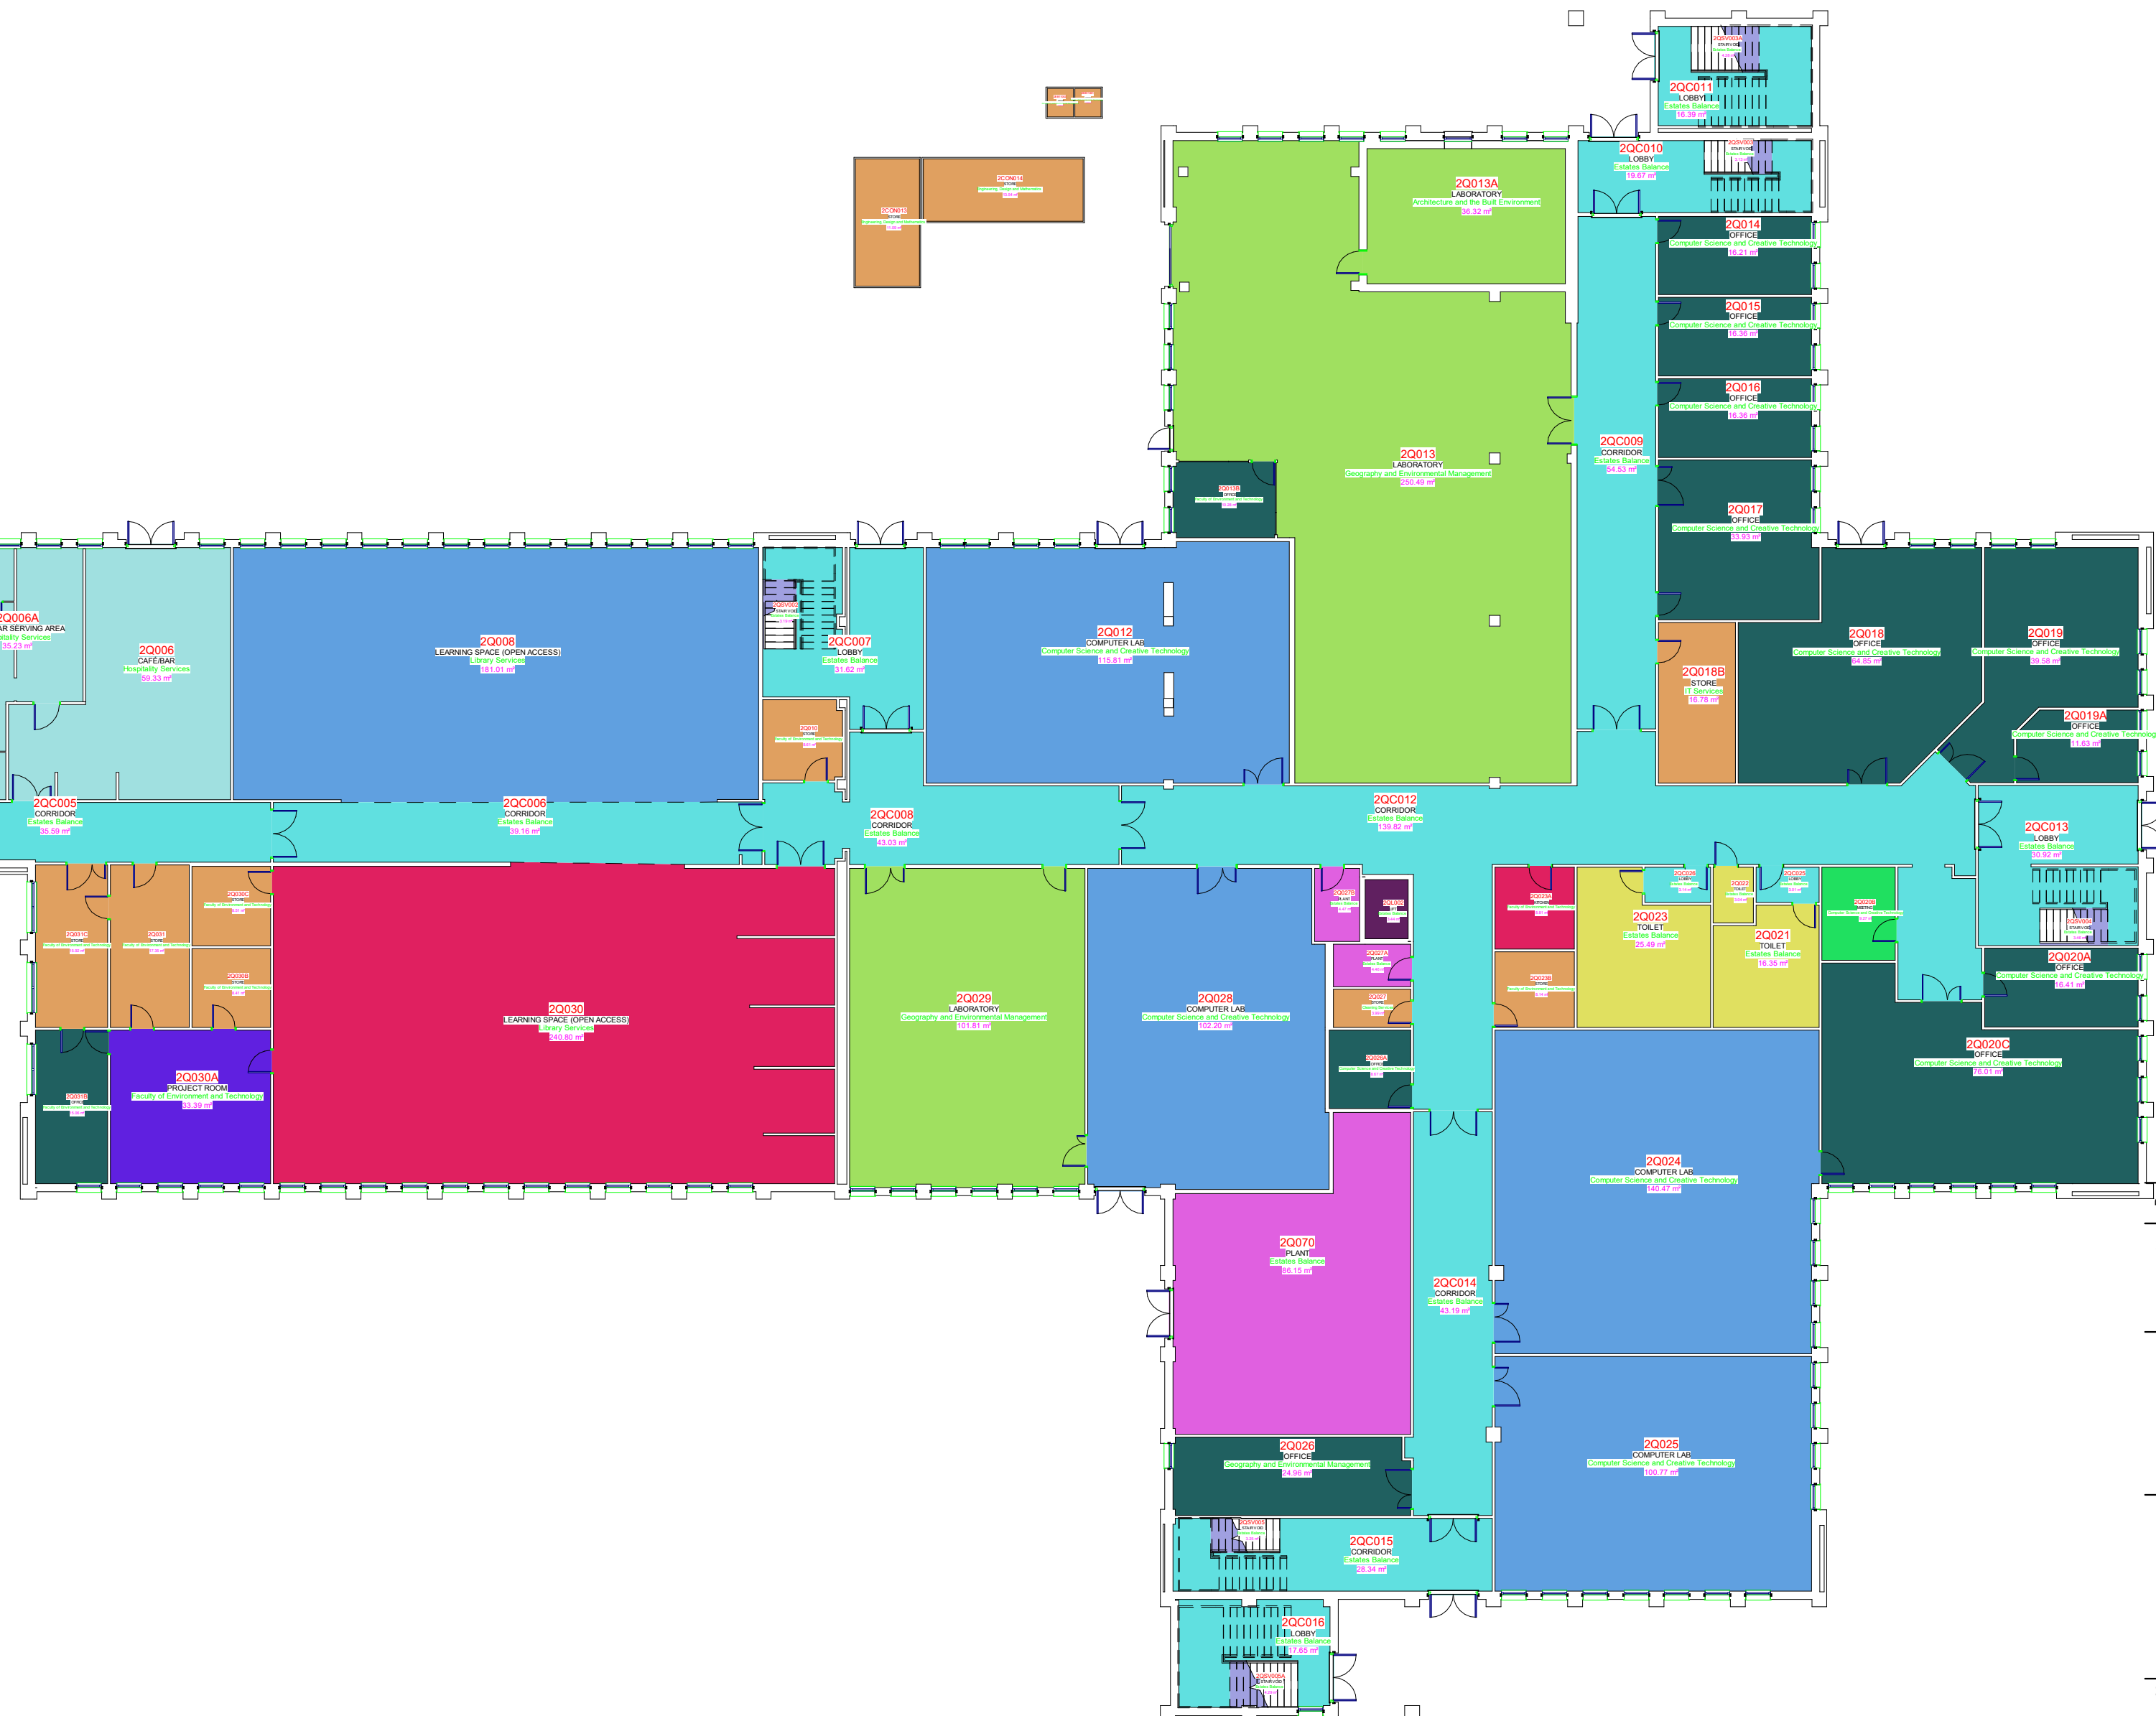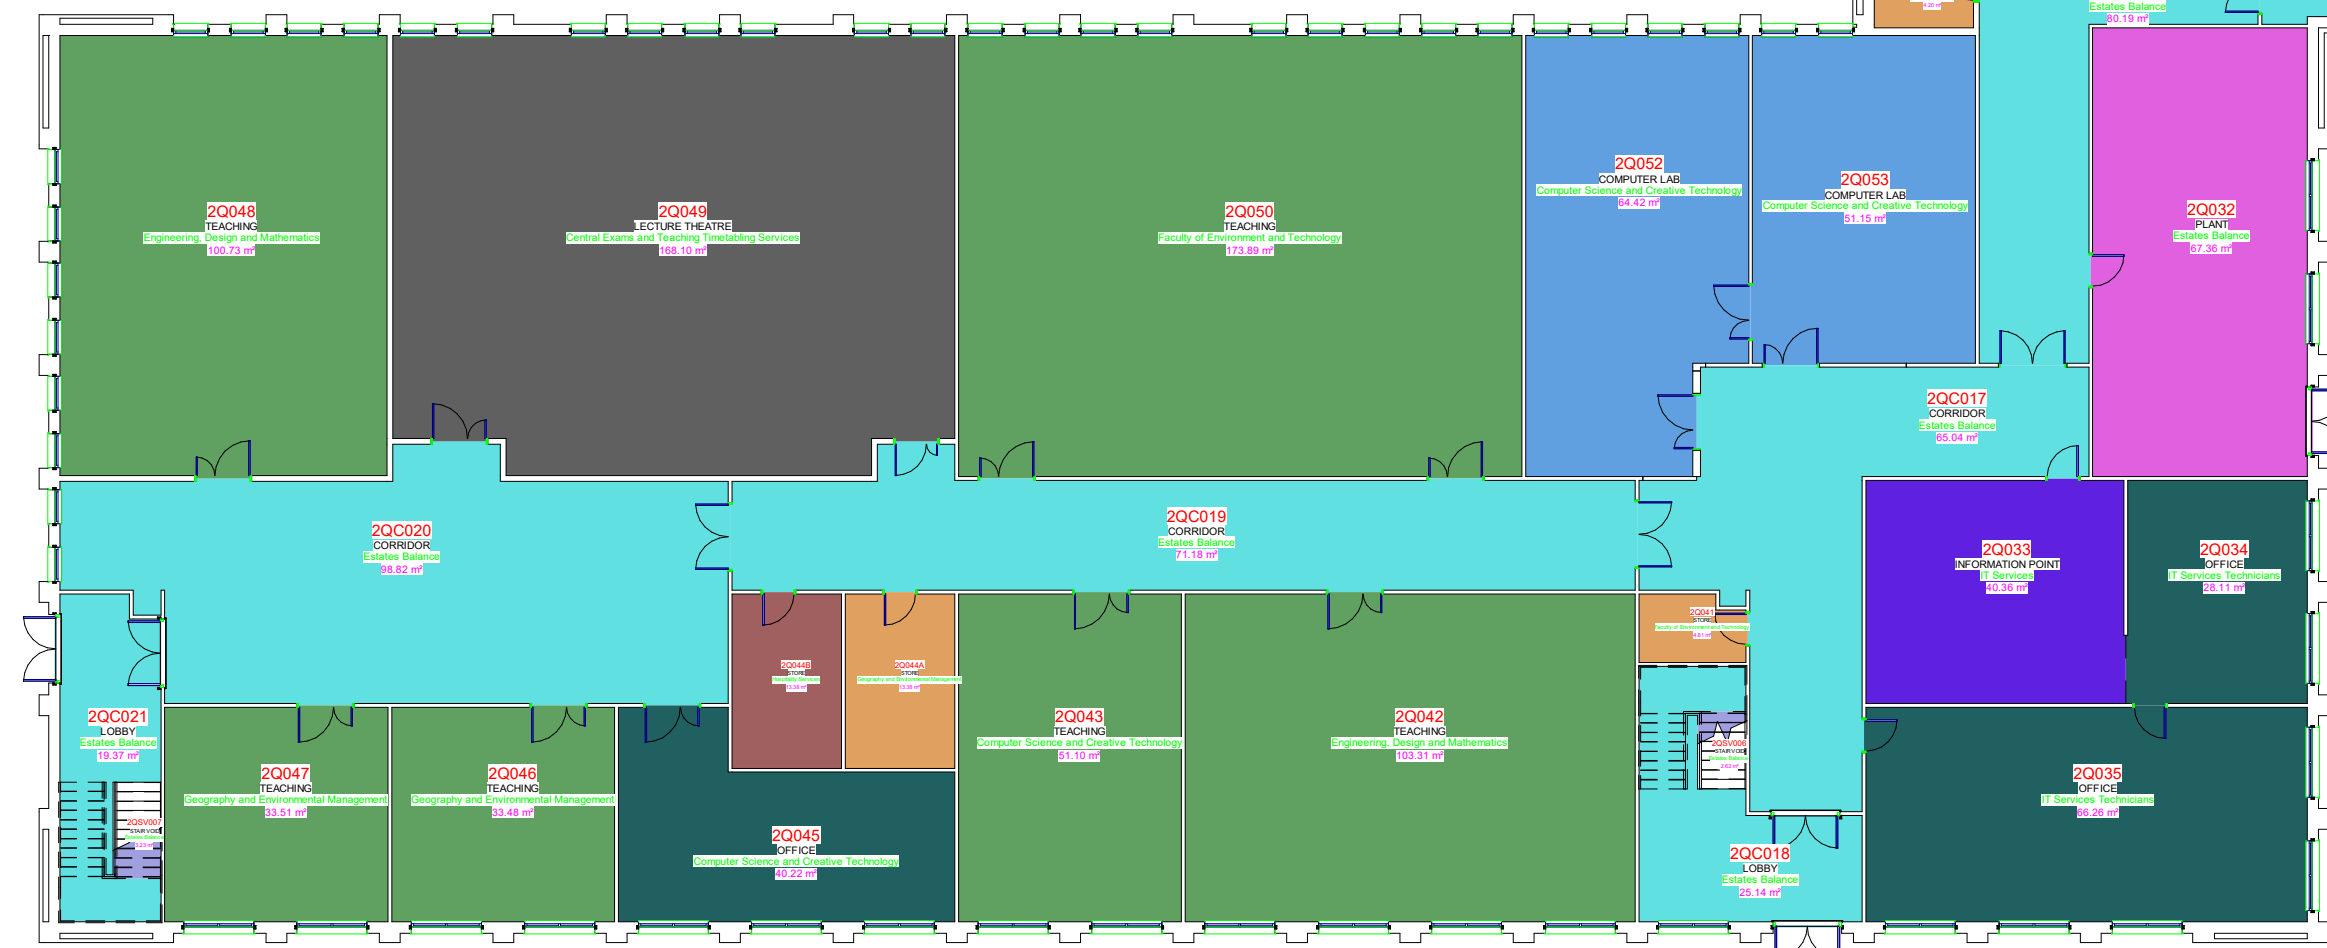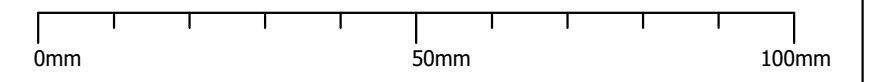

Date	Description
SITE	P & Q BLOCKS - FRENCHAY CAMPUS
PROJECT	MASTER
DRAWN BY	Author
CHECKED BY	Checker
DRAWING TITLE	LEVEL 2 - by USE
SUITABILITY STATUS	SCALE @ A1
S1 : SUITABLE FOR CO-ORDINATION	1 : 200
PROJECT No	SAMPLE PROJECT
No	REV
FR - PQ - 293	



Level 2 Room Schedule								
Number	COBie.Space.Category	UWE.RoomCategory	Name	UWE.RoomType	Faculty	Department	Area	Volume
2CON013	SL_90_50_35 : General storerooms	STORE	STORE	NON-SCHEDULED	Environment & Technology	Engineering, Design and Mathematics	11.09 m²	25.50 m³
2CON014	SL_90_50_35 : General storerooms	STORE	STORE	NON-SCHEDULED	Environment & Technology	Engineering, Design and Mathematics	13.54 m²	31.13 m³
2EB1001	SL_90_50_35 : General storerooms	STORE	STORE	NON-SCHEDULED	Environment & Technology	Geography and Environmental Technology	1.02 m²	2.28 m³
2EB1002	SL_90_50_35 : General storerooms	STORE	STORE	NON-SCHEDULED	Environment & Technology	Geography and Environmental Technology	1.02 m²	2.28 m³
2P001	SL_20_15_59 : Offices	OFFICE	OFFICE	NON-SCHEDULED	Finance	Finance Department	17.71 m²	61.98 m³
2P002		EMPTY	EMPTY	EMPTY	Empty Space	Empty Space	15.10 m²	52.85 m³
2P003	SL_90_50_35 : General storerooms	STORE	STORE	NON-SCHEDULED	External	UWE Students' Union	15.10 m²	52.85 m³
2P004	SL_20_15_59 : Offices	OFFICE	OFFICE	NON-SCHEDULED	Student & Academic Serv.	Immigration Advice	70.07 m²	245.26 m³
2P004A	SL_35_60_56 : Non-domestic kitchens	STAFF FACILITIES	KITCHEN	SERVICE	Student & Academic Serv.	Student & Academic Serv.	4.06 m²	14.22 m³
2P005	SL_20_15_59 : Offices	OFFICE	OFFICE	NON-SCHEDULED	Student & Academic Serv.	Immigration Advice	22.72 m²	79.54 m³
2P006	SL_25_10_14 : Classrooms	TEACHING	TEACHING	SCHEDULED	External	UWE Bristol International College (Kaplan)	45.58 m²	159.53 m³
2P007	SL_20_15_59 : Offices	OFFICE	OFFICE	NON-SCHEDULED	Student & Academic Serv.	Immigration Advice	17.38 m²	60.85 m³
2P008	SL_20_15_59 : Offices	OFFICE	OFFICE	NON-SCHEDULED	Student & Academic Serv.	Immigration Advice	19.04 m²	66.64 m³
2P009	SL_90_50_35 : General storerooms	STORE	STORE	SERVICE	Strategic Comms&Marketing	Marketing	6.54 m²	22.88 m³
2P010	SL_20_15_59 : Offices	OFFICE	OFFICE	NON-SCHEDULED	Student & Academic Serv.	Immigration Advice	13.41 m²	46.92 m³
2P011	SL_20_15_50 : Meeting rooms	MEETING	MEETING	NON-SCHEDULED	Student & Academic Serv.	Immigration Advice	15.11 m²	52.90 m³
2P012	SL_90_50_35 : General storerooms	STORE	STORE	SERVICE	Human Resources	Human Resources	31.23 m²	109.30 m³
2P013	SL_90_90_64 : Plant rooms	PLANT	PLANT	SERVICE	IT Services	IT Services	10.49 m²	36.70 m³
2P014	SL_90_50_35 : General storerooms	STORE	STORE	SERVICE	Student & Academic Serv.	Student & Academic Serv.	26.48 m²	92.69 m³
2P015	SL_90_50_35 : General storerooms	EMPTY	EMPTY	EMPTY	Empty Space	Empty Space	13.79 m²	48.27 m³
2P016	SL_90_50_35 : General storerooms	STORE	STORE	SERVICE	External	UWE Bristol International College (Kaplan)	12.45 m²	43.58 m³
2P017	SL_25_10_14 : Classrooms	TEACHING	TEACHING	SCHEDULED	External	UWE Bristol International College (Kaplan)	17.76 m²	62.15 m³
2P018	SL_25_10_14 : Classrooms	TEACHING	TEACHING	SCHEDULED	External	UWE Bristol International College (Kaplan)	14.77 m²	51.70 m³
2P019		EMPTY	EMPTY	EMPTY	Empty Space	Empty Space	18.45 m²	64.59 m³
2P020		EMPTY	EMPTY	EMPTY	Empty Space	Empty Space	22.20 m²	77.70 m³
2P021	SL_20_15_50 : Meeting rooms	OFFICE	MEETING	NON-SCHEDULED	Estates & Facilities	Estates	59.81 m²	209.34 m³
2P022	SL_90_50_35 : General storerooms	STORE	STORE	SERVICE	Future Students	Recruitment and Outreach	14.77 m²	51.68 m³
2P023	SL_90_50_35 : General storerooms	STORE	STORE	SERVICE	Future Students	Recruitment and Outreach	14.51 m²	50.79 m³
2P024	SL_20_15_59 : Offices	OFFICE	OFFICE	NON-SCHEDULED	Student & Academic Serv.	Access West of England	14.72 m²	51.52 m³
2P025	SL_20_15_59 : Offices	OFFICE	OFFICE	NON-SCHEDULED	Student & Academic Serv.	Access West of England	11.42 m²	39.98 m³
2P026	SL_20_15_59 : Offices	OFFICE	OFFICE	NON-SCHEDULED	Student & Academic Serv.	Access West of England	11.42 m²	39.98 m³
2P027	SL_20_15_50 : Meeting rooms	MEETING	APPOINTMENT ROOM	NON-SCHEDULED	Student & Academic Serv.	Access West of England	11.42 m²	39.98 m³
2P028	SL_20_15_50 : Meeting rooms	MEETING	APPOINTMENT ROOM	NON-SCHEDULED	Student & Academic Serv.	Access West of England	11.42 m²	39.98 m³
2P029	SL_20_15_50 : Meeting rooms	MEETING	APPOINTMENT ROOM	NON-SCHEDULED	Student & Academic Serv.	Access West of England	11.42 m²	39.98 m³
2P030	SL_20_15_50 : Meeting rooms	MEETING	APPOINTMENT ROOM	NON-SCHEDULED	Student & Academic Serv.	Access West of England	11.52 m²	40.33 m³
2P031	SL_20_15_50 : Meeting rooms	MEETING	APPOINTMENT ROOM	NON-SCHEDULED	Student & Academic Serv.	Access West of England	12.02 m²	42.06 m³
2P032	SL_20_15_59 : Offices	OFFICE	OFFICE	NON-SCHEDULED	Student & Academic Serv.	Access West of England	12.38 m²	43.34 m³
2P033	SL_20_15_50 : Meeting rooms	MEETING	APPOINTMENT ROOM	NON-SCHEDULED	Student & Academic Serv.	Access West of England	13.33 m²	46.65 m³
2P034	SL_20_15_59 : Offices	OFFICE	OFFICE	NON-SCHEDULED	Student & Academic Serv.	Access West of England	13.24 m²	46.35 m³
2P035	SL_20_15_59 : Offices	OFFICE	OFFICE	NON-SCHEDULED	Student & Academic Serv.	Access West of England	13.01 m²	45.52 m³
2P036	SL_20_15_59 : Offices	OFFICE	OFFICE	NON-SCHEDULED	Student & Academic Serv.	Access West of England	13.03 m²	45.62 m³
2P037	SL_20_15_59 : Offices	OFFICE	OFFICE	NON-SCHEDULED	Student & Academic Serv.	Access West of England	13.27 m²	46.45 m³
2P038	SL_20_15_59 : Offices	OFFICE	OFFICE	NON-SCHEDULED	Student & Academic Serv.	Access West of England	13.28 m²	46.50 m³
2P039	SL_20_15_50 : Meeting rooms	MEETING	MEETING	SCHEDULED	Student & Academic Serv.	Access West of England	27.07 m²	94.75 m³
2P040	SL_90_50_35 : General storerooms	STORE	STORE	SERVICE	Student & Academic Serv.	Access West of England	19.14 m²	66.99 m³
2P040A	SL_90_90_64 : Plant rooms	PLANT	PLANT	SERVICE	Estates & Facilities	Estates Balance	0.54 m²	1.87 m³
2P041	SL_35_80_89 : Toilets	FACILITIES	TOILET	SERVICE	Estates & Facilities	Estates Balance	26.07 m²	91.23 m³
2P042	SL_35_80_89 : Toilets	FACILITIES	TOILET	SERVICE	Estates & Facilities	Estates Balance	21.06 m²	73.70 m³
2P043	SL_35_80_89 : Toilets	FACILITIES	TOILET	SERVICE	Estates & Facilities	Estates Balance	2.77 m²	9.73 m³
2P044	SL_90_50_35 : General storerooms	STORE	STORE	SERVICE	Cleaning Services	Estates & Facilities	4.56 m²	15.95 m³
2P045	SL_90_50_35 : General storerooms	INTERNAL RETAIL	STORE	SERVICE	Hospitality Services	Estates & Facilities	8.73 m²	30.55 m³
2P046	SL_90_50_35 : General storerooms	STORE	STORE	SERVICE	IT Services	IT Services Technicians	17.46 m²	61.11 m³
2P046A	SL_90_90_64 : Plant rooms	PLANT	PLANT	SERVICE	IT Services	IT Services	39.27 m²	137.46 m³
2P047	SL_25_10_14 : Classrooms	TEACHING	TEACHING	SCHEDULED	External	City of Bristol College	57.84 m²	202.44 m³
2P048	SL_90_50_35 : General storerooms	STORE	STORE	SERVICE	IT Services	IT Services	57.82 m²	202.37 m³
2P049	SL_90_50_35 : General storerooms	STORE	STORE	SERVICE	IT Services	IT Services	57.80 m²	202.30 m³
2P050	SL_20_15_59 : Offices	OFFICE	OFFICE	NON-SCHEDULED	Finance	Finance Department	79.04 m²	276.64 m³
2P050A	SL_90_50_35 : General storerooms	STORE	STORE	SERVICE	Finance	Finance Department	14.81 m²	51.85 m³
2P050B	SL_20_15_50 : Meeting rooms	MEETING	MEETING	NON-SCHEDULED	Finance	Finance Department	13.99 m²	48.98 m³
2P052	SL_90_50_35 : General storerooms	STORE	STORE	SERVICE	Health and Safety Team	Estates & Facilities	10.62 m²	37.17 m³
2P060	SL_90_90_64 : Plant rooms	PLANT	PLANT	SERVICE	Estates & Facilities	Estates Balance	39.48 m²	138.17 m³
2P061	SL_90_90_64 : Plant rooms	PLANT	PLANT	SERVICE	Estates & Facilities	Estates Balance	4.59 m²	16.07 m³
2PC001	SL_90_10_15 : Corridors	CIRCULATION	CORRIDOR	SERVICE	Estates & Facilities	Estates Balance	16.64 m²	62.41 m³
2PC002	SL_90_10_15 : Corridors	CIRCULATION	CORRIDOR	SERVICE	Estates & Facilities	Estates Balance	63.87 m²	233.54 m³
2PC003	SL_90_10_15 : Corridors	CIRCULATION	CORRIDOR	SERVICE	Estates & Facilities	Estates Balance	52.22 m²	182.77 m³
2PC004	SL_90_10_15 : Corridors	CIRCULATION	CORRIDOR	SERVICE	Estates & Facilities	Estates Balance	40.18 m²	140.62 m³
2PC005	SL_90_10_15 : Corridors	CIRCULATION	CORRIDOR	SERVICE	Estates & Facilities	Estates Balance	13.27 m²	46.44 m³
2PC006	SL_90_10_15 : Corridors	CIRCULATION	CORRIDOR	SERVICE	Estates & Facilities	Estates Balance	28.49 m²	101.40 m³
2PC007	SL_90_10_15 : Corridors	CIRCULATION	CORRIDOR	SERVICE	Estates & Facilities	Estates Balance	25.63 m²	124.78 m³
2PC008	SL_90_10_15 : Corridors	CIRCULATION	CORRIDOR	SERVICE	Estates & Facilities	Estates Balance	28.80 m²	100.80 m³
2PC009	SL_90_10_15 : Corridors	CIRCULATION	CORRIDOR	SERVICE	Estates & Facilities	Estates Balance	89.15 m²	312.04 m³
2PC010	SL_90_10_15 : Corridors	CIRCULATION	CORRIDOR	SERVICE	Estates & Facilities	Estates Balance	22.26 m²	81.36 m³
2PC011	SL_90_10_51 : Lobbies	CIRCULATION	LOBBY	SERVICE	Estates & Facilities	Estates Balance	3.15 m²	11.02 m³
2PC012	SL_90_10_51 : Lobbies	CIRCULATION	LOBBY	SERVICE	Estates & Facilities	Estates Balance	2.49 m²	8.73 m³
2PD002	SL_90_90_78 : Services shafts	VERTICAL PENETRATION	DUCT	SERVICE	Estates & Facilities	Estates Balance	3.36 m²	11.76 m³
2PD003	SL_90_90_78 : Services shafts	VERTICAL PENETRATION	DUCT	SERVICE	Estates & Facilities	Estates Balance	0.43 m²	1.51 m³
2PL001	SL_90_60_50 : Lift shafts	LIFT	LIFT	SERVICE	Estates & Facilities	Estates Balance	5.06 m²	17.70 m³
2PS001	SL_90_10_87 : Stairways	VERTICAL PENETRATION	STAIRS	SERVICE	Estates & Facilities	Estates Balance	10.69 m²	38.56 m³
2PS002	SL_90_10_87 : Stairways	VERTICAL PENETRATION	STAIRS	SERVICE	Estates & Facilities	Estates Balance	10.45 m²	38.67 m³
2PS003	SL_90_10_87 : Stairways	VERTICAL PENETRATION	STAIRS	SERVICE	Estates & Facilities	Estates Balance	10.42 m²	38.54 m³
2PSV001	SL_90_10_87 : Stairways	VOID	STAIR VOID	SERVICE	Estates & Facilities	Estates Balance	2.71 m²	10.82 m³
2PSV002	SL_90_10_87 : Stairways	VOID	STAIR VOID	SERVICE	Estates & Facilities	Estates Balance	3.75 m²	14.38 m³
2PSV003	SL_90_10_87 : Stairways	VOID	STAIR VOID	SERVICE	Estates & Facilities	Estates Balance	3.39 m²	13.27 m³
2Q001A	SL_90_90_64 : Plant rooms	PLANT	PLANT	SERVICE	IT Services	IT Services	7.14 m²	24.98 m³
2Q002	SL_20_55_50 : Mail order sorting and despatch facilities	OFFICE - RESOURCES	POST ROOM	NON-SCHEDULED	Environment & Technology	Faculty of Environment and Technology	11.99 m²	41.98 m³
2Q003	SL_90_90_64 : Plant rooms	PLANT	PLANT	SERVICE	Estates & Facilities	Estates Balance	4.39 m²	15.37 m³
2Q003A	SL_20_65_42 : Interview rooms	MEETING	INTERVIEW ROOM	SCHEDULED	Student & Academic Serv.	Student Support Advice	7.67 m²	26.85 m³
2Q004	SL_35_80_89 : Toilets	FACILITIES	TOILET	SERVICE	Estates & Facilities	Estates Balance	24.56 m²	85.97 m³
2Q005	SL_35_80_89 : Toilets	FACILITIES	TOILET	SERVICE	Estates & Facilities	Estates Balance	23.03 m²	80.61 m³
2Q006	SL_20_50_32 : Food and drink outlets	CAFÉ/BAR	CAFÉ/BAR	DROP IN	Hospitality Services	Hospitality Services	59.33 m²	207.66 m³
2Q006A	SL_20_50_32 : Food and drink outlets	CAFÉ/BAR	CAFÉ/BAR SERVING AREA	SERVICE	Estates & Facilities	Hospitality Services	35.23 m²	123.30 m³
2Q008	SL_25_10_84 : Study rooms	PC LAB	LEARNING SPACE (OPEN ACCESS)	DROP IN	Library, Careers and Inclusivity	Library Services	181.01 m²	633.54 m³
2Q010	SL_90_50_35 : General storerooms	STORE	STORE	NON-SCHEDULED	Environment & Technology	Faculty of Environment and Technology	8.61 m²	30.12 m³
2Q012	SL_25_10_40 : Information and communications technology (ICT) laboratories	PC LAB	COMPUTER LAB	SCHEDULED	Environment & Technology	Computer Science and Creative Technology	115.81 m²	405.35 m³
2Q013	SL_25_10 : Educational spaces	SPECIALIST	LABORATORY	SCHEDULED	Environment & Technology	Geography and Environmental Management	250.49 m²	895.55 m³
2Q013A	SL_25_10 : Educational spaces	SPECIALIST	LABORATORY	NON-SCHEDULED	Environment & Technology	Architecture and the Built Environment	36.32 m²	143.62 m³
2Q013B	SL_20_15_59 : Offices	OFFICE	OFFICE	NON-SCHEDULED	Environment & Technology	Faculty of Environment and Technology	10.28 m²	35.97 m³
2Q014	SL_20_15_59 : Offices	OFFICE	OFFICE	NON-SCHEDULED	Environment & Technology	Computer Science and Creative Technology	16.21 m²	56.73 m³
2Q015	SL_20_15_59 : Offices	OFFICE	OFFICE	NON-SCHEDULED	Environment & Technology	Computer Science and Creative Technology	16.36 m²	57.25 m³
2Q016	SL_20_15_59 : Offices	OFFICE	OFFICE	NON-SCHEDULED	Environment & Technology	Computer Science and Creative Technology	16.36 m²	57.25 m³
2Q017	SL_20_15_59 : Offices	OFFICE	OFFICE	NON-SCHEDULED	Environment & Technology	Computer Science and Creative Technology	33.93 m²	118.75 m³
2Q018	SL_20_15_59 : Offices	OFFICE	OFFICE	NON-SCHEDULED	Environment & Technology	Computer Science and Creative Technology	64.85 m²	226.97 m³
2Q018B	SL_90_50_35 : General storerooms	STORE	STORE	SERVICE	IT Services	IT Services	16.78 m²	58.74 m³
2Q019	SL_20_15_59 : Offices	OFFICE	OFFICE	NON-SCHEDULED	Environment & Technology	Computer Science and Creative Technology	39.58 m²	138.54 m³
2Q019A	SL_20_15_59 : Offices	OFFICE	OFFICE	NON-SCHEDULED	Environment & Technology	Computer Science and Creative Technology	11.63 m²	40.69 m³

Level 2 Room Schedule								
Number	COBie.Space.Category	UWE.RoomCategory	Name	UWE.RoomType	Faculty	Department	Area	Volume
2Q020A	SL_20_15_59 : Offices	OFFICE	OFFICE	NON-SCHEDULED	Environment & Technology	Computer Science and Creative Technology	16.41 m²	57.43 m³
2Q020B	SL_20_15_50 : Meeting rooms	MEETING	MEETING	SCHEDULED	Environment & Technology	Computer Science and Creative Technology	9.27 m²	32.45 m³
2Q020C	SL_20_15_59 : Offices	OFFICE	OFFICE	NON-SCHEDULED	Environment & Technology	Computer Science and Creative Technology	76.01 m²	266.04 m³
2Q021	SL_35_80_89 : Toilets	FACILITIES	TOILET	SERVICE	Estates & Facilities	Estates Balance	16.35 m²	57.24 m³
2Q022	SL_35_80_89 : Toilets	FACILITIES	TOILET	SERVICE	Estates & Facilities	Estates Balance	3.04 m²	10.63 m³
2Q023	SL_35_80_89 : Toilets	FACILITIES	TOILET	SERVICE	Estates & Facilities	Estates Balance	25.49 m²	89.22 m³
2Q023A	SL_35_60_56 : Non-domestic kitchens	STUDENT FACILITIES	KITCHEN	SERVICE	Environment & Technology	Faculty of Environment and Technology	8.81 m²	30.85 m³
2Q023B	SL_90_50_35 : General storerooms	STORE	STORE	NON-SCHEDULED	Environment & Technology	Faculty of Environment and Technology	8.14 m²	28.51 m³
2Q024	SL_25_10_40 : Information and communications technology (ICT) laboratories	PC LAB	COMPUTER LAB	SCHEDULED	Environment & Technology	Computer Science and Creative Technology	140.47 m²	491.66 m³
2Q025	SL_25_10_40 : Information and communications technology (ICT) laboratories	PC LAB	COMPUTER LAB	SCHEDULED	Environment & Technology	Computer Science and Creative Technology	100.77 m²	352.69 m³
2Q026	SL_20_15_59 : Offices	OFFICE	OFFICE	NON-SCHEDULED	Environment & Technology	Geography and Environmental Management	24.96 m²	87.35 m³
2Q026A	SL_20_15_59 : Offices	OFFICE	OFFICE	NON-SCHEDULED	Environment & Technology	Computer Science and Creative Technology	8.67 m²	30.34 m³
2Q027	SL_90_50_35 : General storerooms	STORE	STORE	SERVICE	Estates & Facilities	Cleaning Services	3.99 m²	13.98 m³
2Q027A	SL_90_90_64 : Plant rooms	PLANT	PLANT	SERVICE	Estates & Facilities	Estates Balance	4.46 m²	15.61 m³
2Q027B	SL_90_90_64 : Plant rooms	PLANT	PLANT	SERVICE	Estates & Facilities	Estates Balance	4.47 m²	15.65 m³
2Q028	SL_25_10_40 : Information and communications technology (ICT) laboratories	PC LAB	COMPUTER LAB	SCHEDULED	Environment & Technology	Computer Science and Creative Technology	102.20 m²	357.89 m³
2Q029	SL_25_10 : Educational spaces	SPECIALIST	LABORATORY	SCHEDULED	Environment & Technology	Geography and Environmental Management	101.81 m²	356.86 m³
2Q030	SL_25_10_84 : Study rooms	STUDENT FACILITIES	LEARNING SPACE (OPEN ACCESS)	DROP IN	Library, Careers and Inclusivity	Library Services	240.80 m²	842.80 m³
2Q030A	SL_25_10_15 : Common rooms	RECEPTION	PROJECT ROOM	DROP IN	Environment & Technology	Faculty of Environment and Technology	33.39 m²	116.88 m³
2Q030B	SL_90_50_35 : General storerooms	STORE	STORE	NON-SCHEDULED	Environment & Technology	Faculty of Environment and Technology	8.41 m²	29.44 m³
2Q030C	SL_90_50_35 : General storerooms	STORE	STORE	NON-SCHEDULED	Environment & Technology	Faculty of Environment and Technology	15.51 m²	52.77 m³
2Q031	SL_90_50_35 : General storerooms	STORE	STORE	NON-SCHEDULED	Environment & Technology	Faculty of Environment and Technology	17.35 m²	60.73 m³
2Q031B	SL_20_15_59 : Offices	OFFICE	OFFICE	NON-SCHEDULED	Environment & Technology	Faculty of Environment and Technology	15.06 m²	52.71 m³
2Q031C	SL_90_50_35 : General storerooms	STORE	STORE	SERVICE	Environment & Technology	Faculty of Environment and Technology	15.92 m²	55.72 m³
2Q032	SL_90_90_64 : Plant rooms	PLANT	PLANT	SERVICE	Estates & Facilities	Estates Balance	67.36 m²	235.77 m³
2Q033	SL_20_15_71 : Reception areas	RECEPTION	INFORMATION POINT	DROP IN	IT Services	IT Services	40.36 m²	141.25 m³
2Q034	SL_20_15_59 : Offices	OFFICE	OFFICE	NON-SCHEDULED	IT Services	IT Services Technicians	28.11 m²	98.40 m³
2Q035	SL_20_15_59 : Offices	OFFICE	OFFICE	NON-SCHEDULED	IT Services	IT Services Technicians	66.26 m²	231.89 m³
2Q041	SL_90_50_35 : General storerooms	STORE	STORE	NON-SCHEDULED	Environment & Technology	Faculty of Environment and Technology	4.81 m²	16.83 m³
2Q042	SL_25_10_14 : Classrooms	TEACHING	TEACHING	SCHEDULED	Environment & Technology	Engineering, Design and Mathematics	103.31 m²	361.59 m³
2Q043	SL_25_10_14 : Classrooms	TEACHING	TEACHING	SCHEDULED	Environment & Technology	Computer Science and Creative Technology	51.10 m²	178.87 m³
2Q044A	SL_90_50_35 : General storerooms	STORE	STORE	NON-SCHEDULED	Environment & Technology	Geography and Environmental Management	13.38 m²	46.84 m³
2Q044B	SL_90_50_35 : General storerooms	INTERNAL RETAIL	STORE	SERVICE	Estates & Facilities	Hospitality Services	13.38 m²	46.84 m³
2Q045	SL_20_15_59 : Offices	OFFICE	OFFICE	NON-SCHEDULED	Environment & Technology	Computer Science and Creative Technology	40.22 m²	140.76 m³
2Q046	SL_25_10_14 : Classrooms	TEACHING	TEACHING	SCHEDULED	Environment & Technology	Geography and Environmental Management	33.48 m²	117.19 m³
2Q047	SL_25_10_14 : Classrooms	TEACHING	TEACHING	SCHEDULED	Environment & Technology	Geography and Environmental Management	33.51 m²	117.29 m³
2Q048	SL_25_10_14 : Classrooms	TEACHING	TEACHING	SCHEDULED	Environment & Technology	Engineering, Design and Mathematics	100.73 m²	352.55 m³
2Q049	SL_25_10_47 : Lecture theatres	LECTURE THEATRE	LECTURE THEATRE	SCHEDULED	Student & Academic Serv.	Central Exams and Teaching/Timetabling Services	168.10 m²	588.36 m³
2Q050	SL_25_10_14 : Classrooms	TEACHING	TEACHING	SCHEDULED	Environment & Technology	Faculty of Environment and Technology	173.89 m²	608.62 m³
2Q052	SL_25_10_40 : Information and communications technology (ICT) laboratories	PC LAB	COMPUTER LAB	SCHEDULED	Environment & Technology	Computer Science and Creative Technology	64.42 m²	225.46 m³
2Q053	SL_25_10_40 : Information and communications technology (ICT) laboratories	PC LAB	COMPUTER LAB	SCHEDULED	Environment & Technology	Computer Science and Creative Technology	51.15 m²	179.04 m³
2Q054	SL_90_50_35 : General storerooms	STORE	STORE	SERVICE	Estates & Facilities	Cleaning Services	4.20 m²	14.70 m³
2Q055	SL_35_80_89 : Toilets	FACILITIES	TOILET	SERVICE	Estates & Facilities	Estates Balance	3.94 m²	13.78 m³
2Q056	SL_20_15_71 : Reception areas	RECEPTION	INFORMATION POINT	DROP IN	Student & Academic Serv.	Information Points	91.25 m²	319.38 m³
2Q056A	SL_20_15_50 : Meeting rooms	MEETING	APPOINTMENT ROOM	SCHEDULED	Student & Academic Serv.	Student Support Advice	7.65 m²	26.77 m³
2Q056B	SL_20_15_50 : Meeting rooms	MEETING	APPOINTMENT ROOM	SCHEDULED	Student & Academic Serv.	Student Support Advice	7.24 m²	25.34 m³
2Q056C	SL_20_15_50 : Meeting rooms	MEETING	APPOINTMENT ROOM	SCHEDULED	Student & Academic Serv.	Student Support Advice	11.27 m²	39.46 m³
2Q070	SL_90_90_64 : Plant rooms	PLANT	PLANT	SERVICE	Estates & Facilities	Estates Balance	86.15 m²	301.52 m³
2Q001	SL_90_10_15 : Corridors	CIRCULATION	CORRIDOR	SERVICE	Estates & Facilities	Estates Balance	66.39 m²	172.62 m³
2Q001A	SL_20_50 : Commercial spaces	INTERNAL RETAIL	VENDING	SERVICE	Estates & Facilities	Hospitality Services	3.67 m²	9.55 m³
2Q001B	SL_90_10_15 : Corridors	CIRCULATION	CORRIDOR	SERVICE	Estates & Facilities	Estates Balance	30.59 m²	107.92 m³
2Q002	SL_90_10_15 : Corridors	CIRCULATION	CORRIDOR	SERVICE	Estates & Facilities	Estates Balance	80.19 m²	280.67 m³
2Q004	SL_90_10_51 : Lobbies	CIRCULATION	LOBBY	SERVICE	Estates & Facilities	Estates Balance	19.33 m²	70.95 m³
2Q005	SL_90_10_15 : Corridors	CIRCULATION	CORRIDOR	SERVICE	Estates & Facilities	Estates Balance	35.59 m²	124.58 m³
2Q006	SL_90_10_15 : Corridors	CIRCULATION	CORRIDOR	SERVICE	Estates & Facilities	Estates Balance	39.16 m²	140.74 m³
2Q007	SL_90_10_51 : Lobbies	CIRCULATION	LOBBY	SERVICE	Estates & Facilities	Estates Balance	31.62 m²	114.12 m³
2Q008	SL_90_10_15 : Corridors	CIRCULATION	CORRIDOR	SERVICE	Estates & Facilities	Estates Balance	43.03 m²	150.62 m³
2Q009	SL_90_10_15 : Corridors	CIRCULATION	CORRIDOR	SERVICE	Estates & Facilities	Estates Balance	54.53 m²	190.84 m³
2Q010	SL_90_10_51 : Lobbies	CIRCULATION	LOBBY	SERVICE	Estates & Facilities	Estates Balance	19.67 m²	72.26 m³
2Q011	SL_90_10_51 : Lobbies	CIRCULATION	LOBBY	SERVICE	Estates & Facilities	Estates Balance	16.39 m²	63.08 m³
2Q012	SL_90_10_15 : Corridors	CIRCULATION	CORRIDOR	SERVICE	Estates & Facilities	Estates Balance	139.82 m²	489.36 m³
2Q013	SL_90_10_51 : Lobbies	CIRCULATION	LOBBY	SERVICE	Estates & Facilities	Estates Balance	30.92 m²	111.67 m³
2Q014	SL_90_10_15 : Corridors	CIRCULATION	CORRIDOR	SERVICE	Estates & Facilities	Estates Balance	43.19 m²	151.18 m³
2Q015	SL_90_10_15 : Corridors	CIRCULATION	CORRIDOR	SERVICE	Estates & Facilities	Estates Balance	28.34 m²	102.95 m³
2Q016	SL_90_10_51 : Lobbies	CIRCULATION	LOBBY	SERVICE	Estates & Facilities	Estates Balance	17.65 m²	67.97 m³
2Q017	SL_90_10_15 : Corridors	CIRCULATION	CORRIDOR	SERVICE	Estates & Facilities	Estates Balance	65.04 m²	227.64 m³
2Q018	SL_90_10_51 : Lobbies	CIRCULATION	LOBBY	SERVICE	Estates & Facilities	Estates Balance	25.14 m²	91.25 m³
2Q019	SL_90_10_15 : Corridors	CIRCULATION	CORRIDOR	SERVICE	Estates & Facilities	Estates Balance	71.18 m²	249.14 m³
2Q020	SL_90_10_15 : Corridors	CIRCULATION	CORRIDOR	SCHEDULED	Estates & Facilities	Estates Balance	98.82 m²	345.87 m³
2Q021	SL_90_10_51 : Lobbies	CIRCULATION	LOBBY	SERVICE	Estates & Facilities	Estates Balance	10.97 m²	40.45 m³
2Q023	SL_90_10_51 : Lobbies	CIRCULATION	LOBBY	SERVICE	Estates & Facilities	Estates Balance	1.58 m²	16.02 m³
2Q024	SL_90_10_51 : Lobbies	CIRCULATION	LOBBY	SERVICE	Estates & Facilities	Estates Balance	4.35 m²	4.73 m³
2Q025	SL_90_10_51 : Lobbies	CIRCULATION	LOBBY	SERVICE	Estates & Facilities	Estates Balance	3.01 m²	10.54 m³
2Q026	SL_90_10_51 : Lobbies	CIRCULATION	LOBBY	SERVICE	Estates & Facilities	Estates Balance	3.14 m²	11.00 m³
2Q001	SL_90_60_50 : Lift shafts	VERTICAL PENETRATION	LIFT	SERVICE	Estates & Facilities	Estates Balance	3.98 m²	13.92 m³
2Q002	SL_90_60_50 : Lift shafts	VERTICAL PENETRATION	LIFT	SERVICE	Estates & Facilities	Estates Balance	3.44 m²	12.04 m³
2Q001	SL_90_10_87 : Stairways	VERTICAL PENETRATION	STAIRS	SERVICE	Estates & Facilities	Estates Balance	10.08 m²	40.33 m³
2Q002	SL_90_10_87 : Stairways	VERTICAL PENETRATION	STAIRS	SERVICE	Estates & Facilities	Estates Balance	10.88 m²	43.40 m³
2Q003	SL_90_10_87 : Stairways	VERTICAL PENETRATION	STAIRS	SERVICE	Estates & Facilities	Estates Balance	10.11 m²	40.45 m³
2Q003A	SL_90_10_87 : Stairways	VERTICAL PENETRATION	STAIRS	SERVICE	Estates & Facilities	Estates Balance	15.72 m²	62.86 m³
2Q004	SL_90_10_87 : Stairways	VERTICAL PENETRATION	STAIRS	SERVICE	Estates & Facilities	Estates Balance	10.74 m²	37.61 m³
2Q005	SL_90_10_87 : Stairways	VERTICAL PENETRATION	STAIRS	SERVICE	Estates & Facilities	Estates Balance	10.88 m²	43.52 m³
2Q005A	SL_90_10_87 : Stairways	VERTICAL PENETRATION	STAIRS	SERVICE	Estates & Facilities	Estates Balance	16.67 m²	66.47 m³
2Q006	SL_90_10_87 : Stairways	VERTICAL PENETRATION	STAIRS	SERVICE	Estates & Facilities	Estates Balance	9.09 m²	31.82 m³
2Q007	SL_90_10_87 : Stairways	VERTICAL PENETRATION	STAIRS	SERVICE	Estates & Facilities	Estates Balance	9.74 m²	34.09 m³
2Q0V001	SL_90_10_87 : Stairways	VOID	STAIR VOID	SERVICE	Estates & Facilities	Estates Balance	3.06 m²	12.14 m³
2Q0V002	SL_90_10_87 : Stairways	VOID	STAIR VOID	SERVICE	Estates & Facilities	Estates Balance	3.19 m²	12.68 m³
2Q0V003	SL_90_10_87 : Stairways	VOID	STAIR VOID	SERVICE	Estates & Facilities	Estates Balance	3.13 m²	12.50 m³
2Q0V003A	SL_90_10_87 : Stairways	VOID	STAIR VOID	SERVICE	Estates & Facilities	Estates Balance	4.28 m²	17.13 m³
2Q0V004	SL_90_10_87 : Stairways	VOID	STAIR VOID	SERVICE	Estates & Facilities	Estates Balance	3.46 m²	13.78 m³
2Q0V005	SL_90_10_87 : Stairways	VOID	STAIR VOID	SERVICE	Estates & Facilities	Estates Balance	3.25 m²	12.89 m³
2Q0V005A	SL_90_10_87 : Stairways	VOID	STAIR VOID	SERVICE	Estates & Facilities	Estates Balance	4.29 m²	17.15 m³
2Q0V006	SL_90_10_87 : Stairways	VOID	STAIR VOID	SERVICE	Estates & Facilities	Estates Balance	2.62 m²	10.47 m³
2Q0V007	SL_90_10_87 : Stairways	VOID	STAIR VOID	SERVICE	Estates & Facilities	Estates Balance	3.23 m²	12.88 m³